


SUITABLE FOR 25KV AC TRACTION

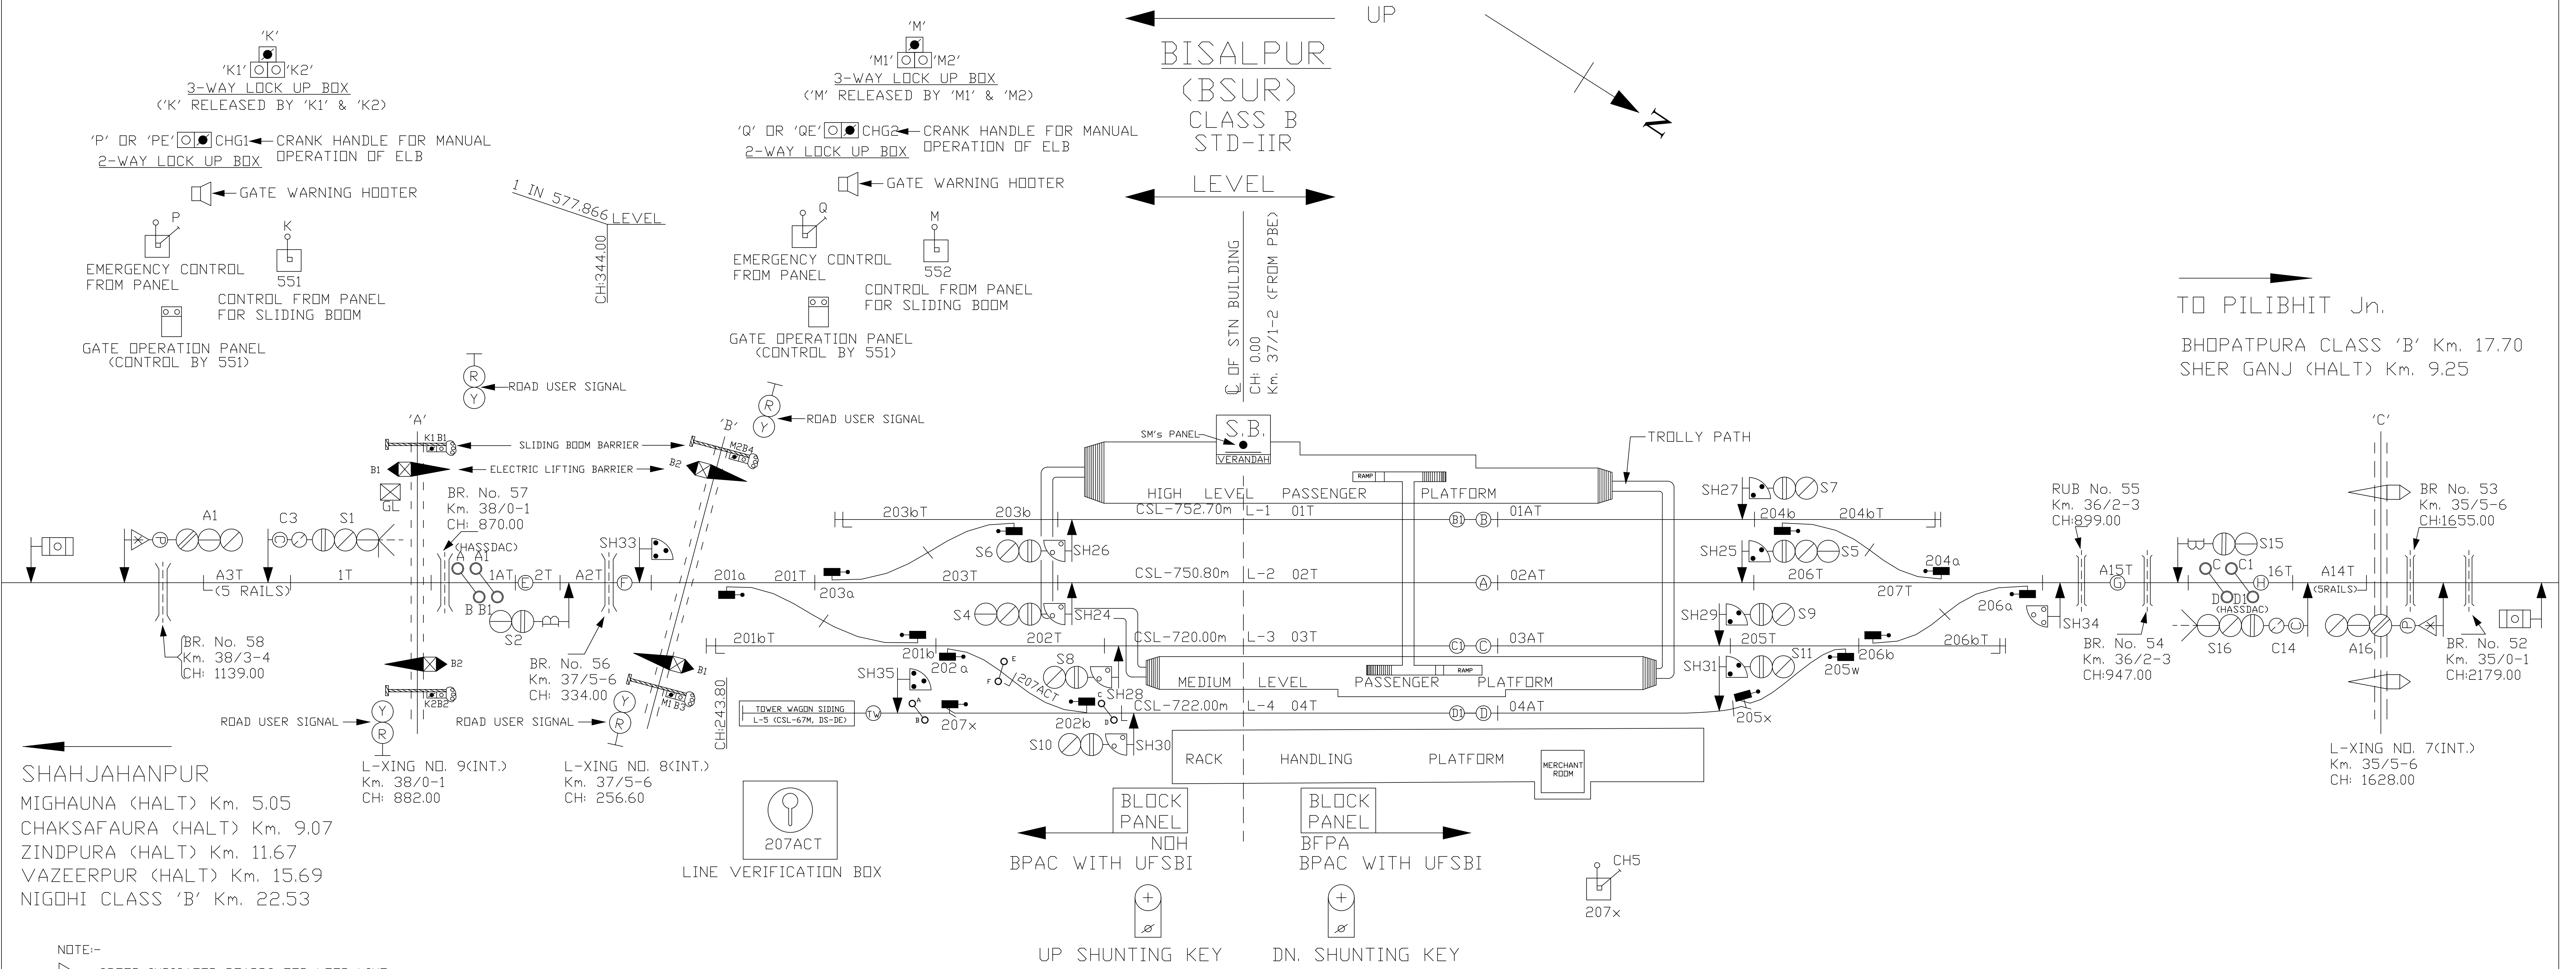

UP SHUNTING KEY DN. SHUNTING KEY