


SUITABLE FOR 25KV AC TRACTION

SETHAL
(STH)
CLASS B
STD-IIR

UP

TO BAREILLY Jn.
BHOJIPURA (BPR) CLASS 'B'
Km. 12.48
DIBNAPUR (HALT) Km. 4.43

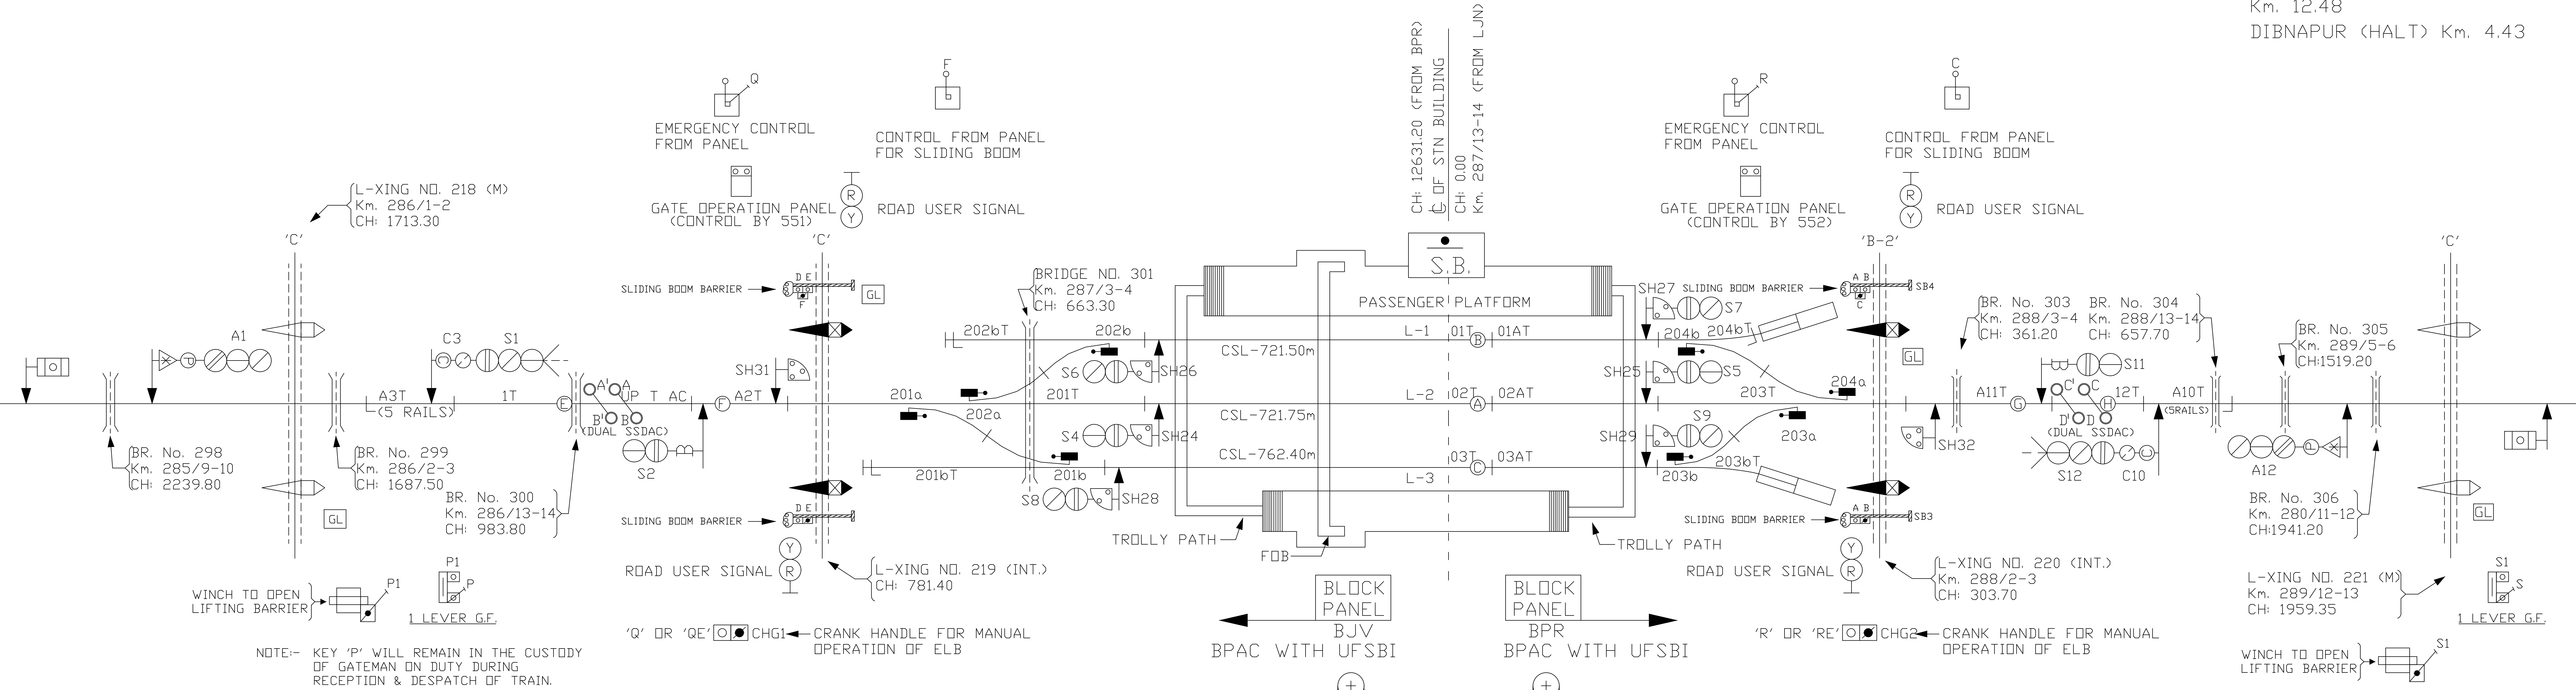

FROM PILIBHIT Jn.
BIJAURIA (BJV) CLASS 'B'
Km. 6.03

NOTE:- KEY 'P' WILL REMAIN IN THE CUSTODY
OF GATEMAN ON DUTY DURING
RECEPTION & DESPATCH OF TRAIN.

NOTE:-
SPEED INDICATOR BOARDS FOR LOOP LINE
(15/30 KMPH AS THE CASE MAY BE.

UP SHUNTING KEY DN. SHUNTING KEY
BPAC WITH UFSBI TOKENLESS BLOCK PANEL