SUITABLE FOR 25 KV AC TRACTION

CHHATTARPUR
(CHAP)
CLASS B

STD-II (REVISED)

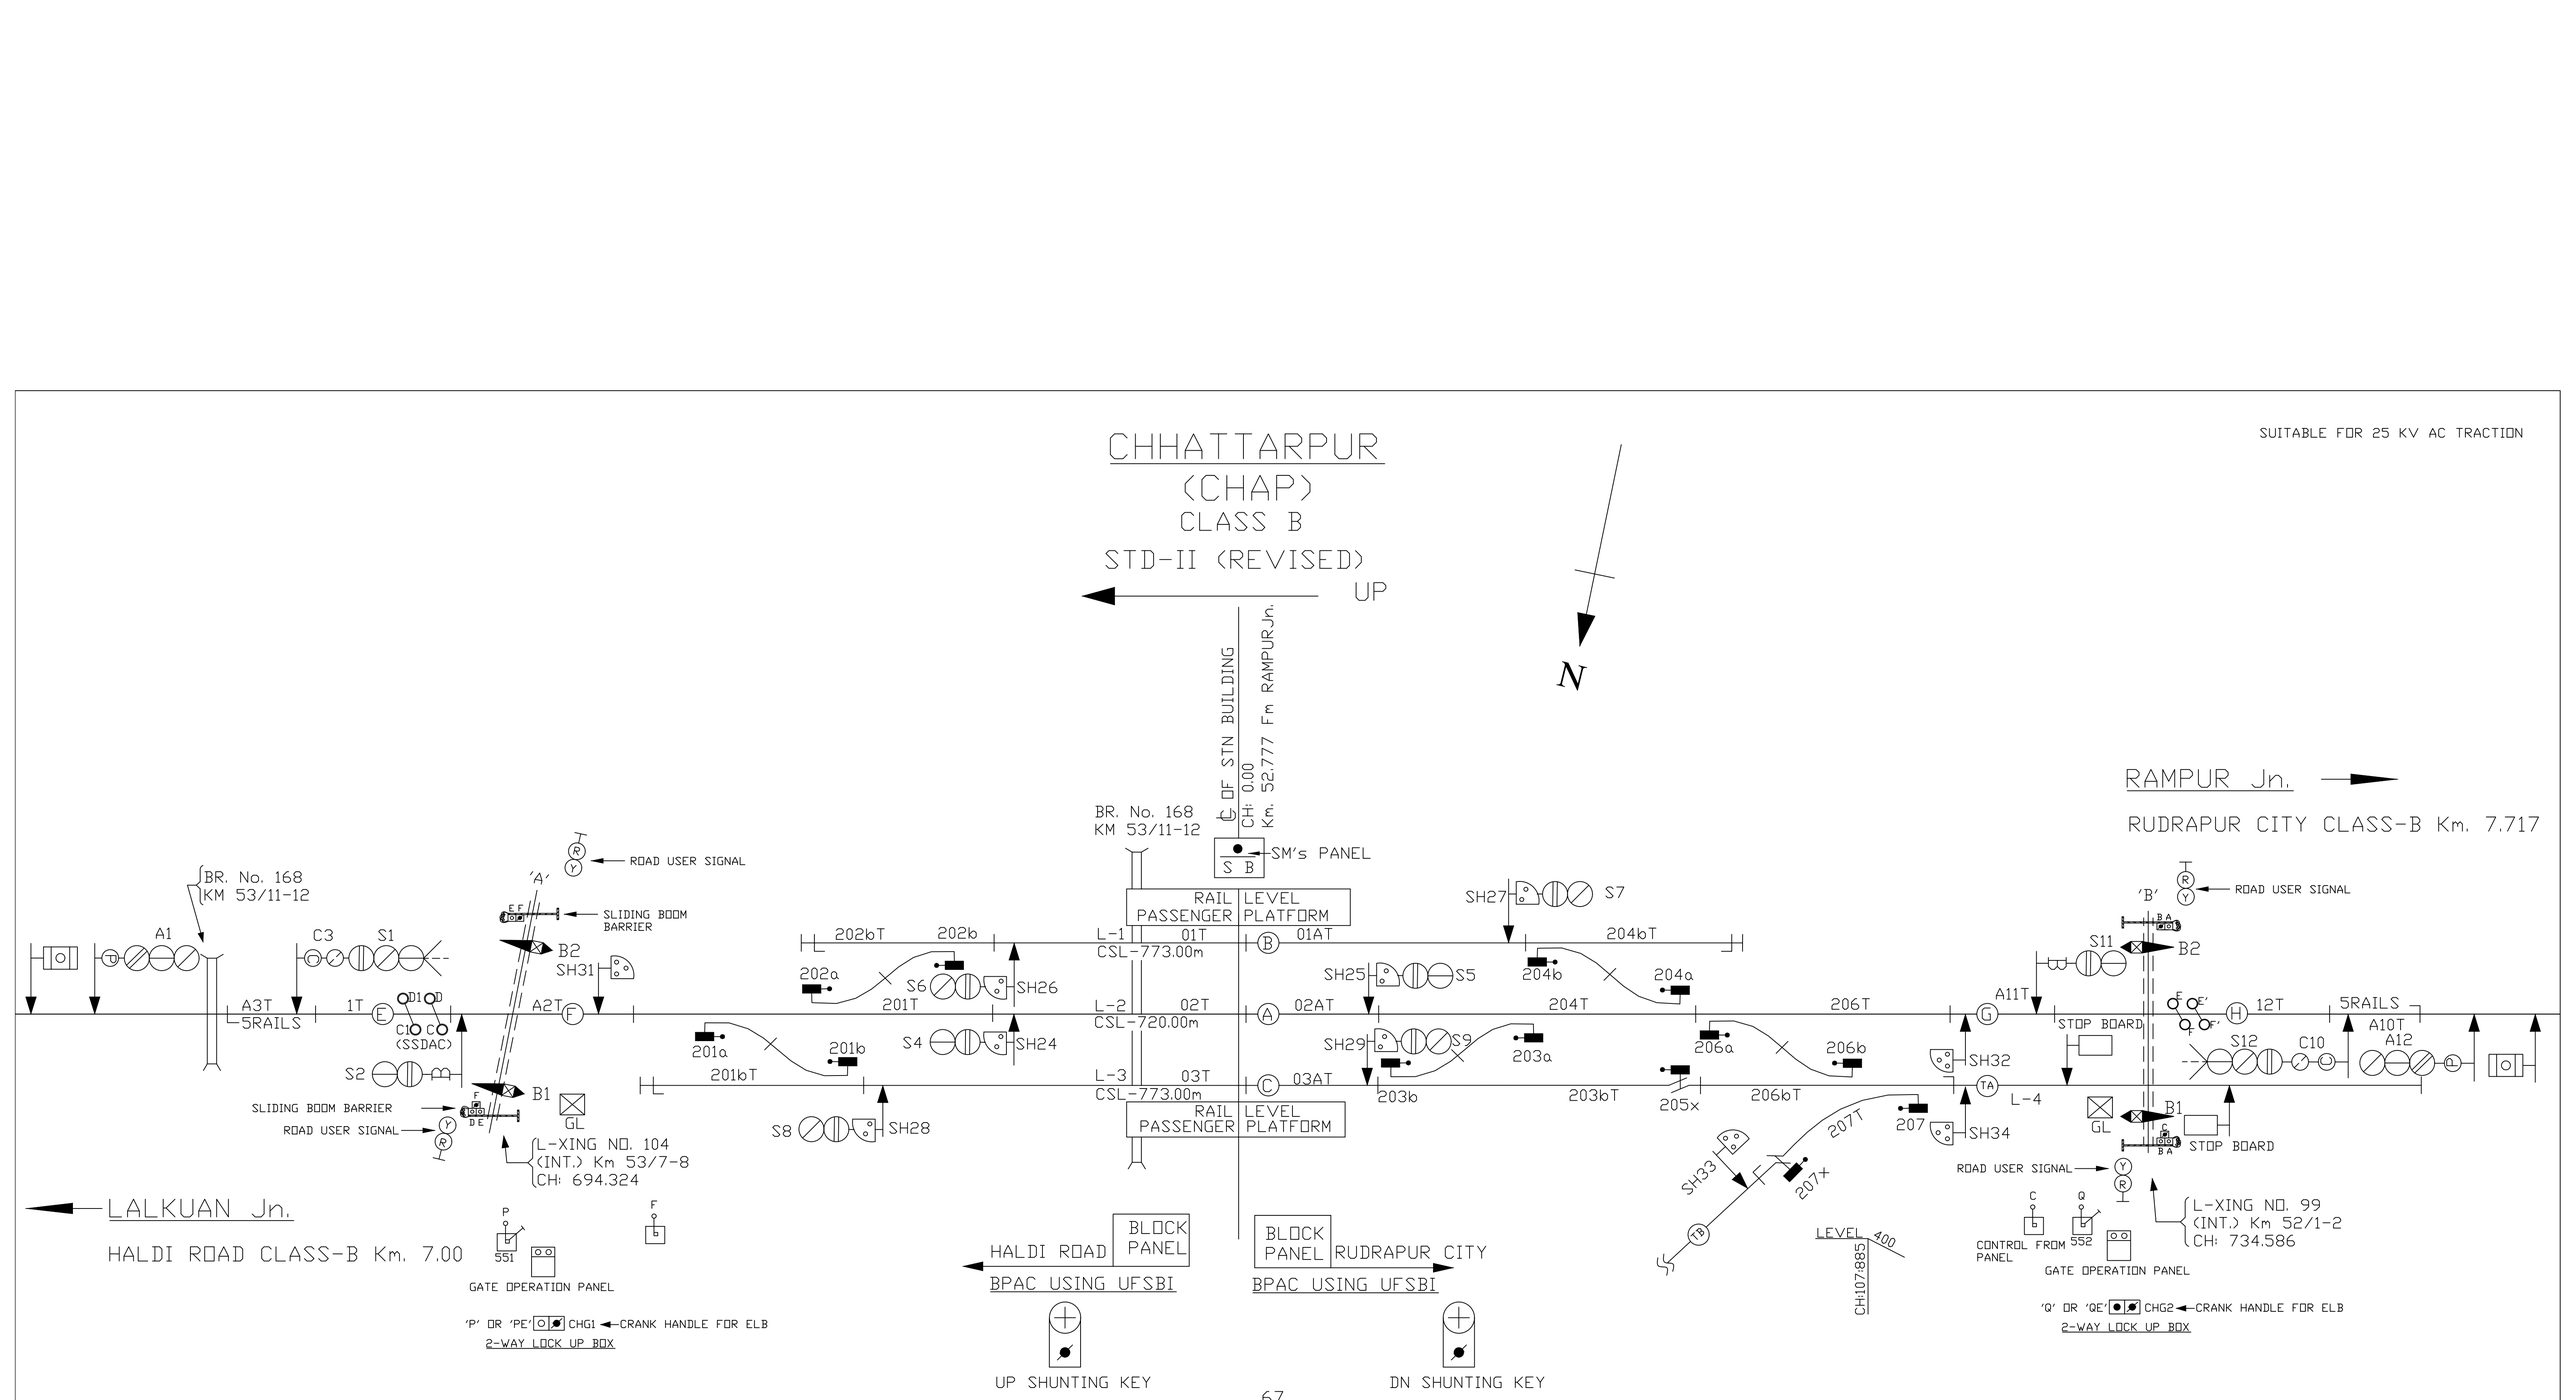

RAMPUR Jn. →

RUDRAPUR CITY CLASS-B Km. 7.717