

SUITABLE FOR 25KV AC TRACTION



BAHERI
(BHI)
CLASS-B
STD-IIR

LEVEL

UP

- FROM LALKUAN Jn.
(KICHHHA CLASS'B' 15.29 Km.)

TO BAREILLY Jn. — 
 DEORANIA (DRN) CLASS-B
 Km. 16.90
 RICHHA ROAD (RR) HALT
 Km. 9.66

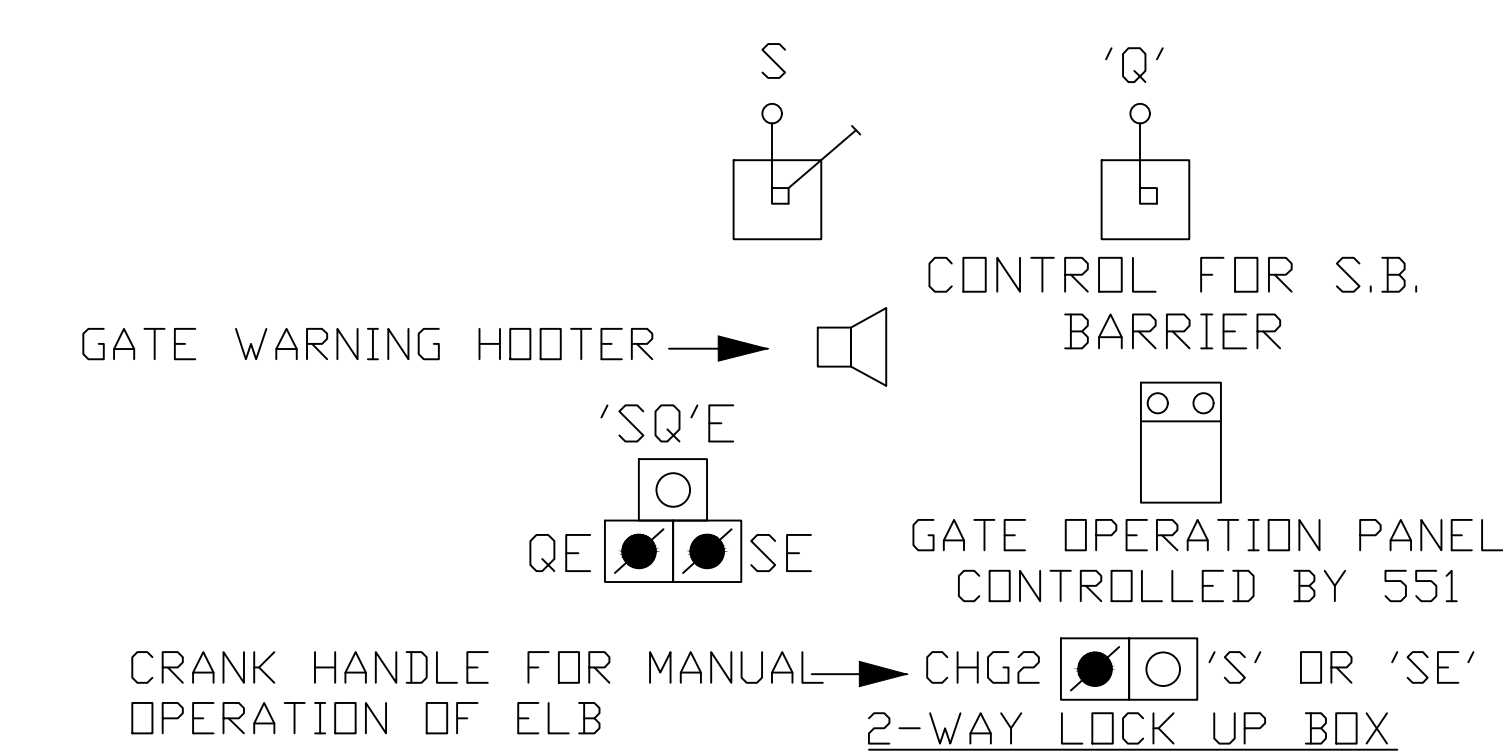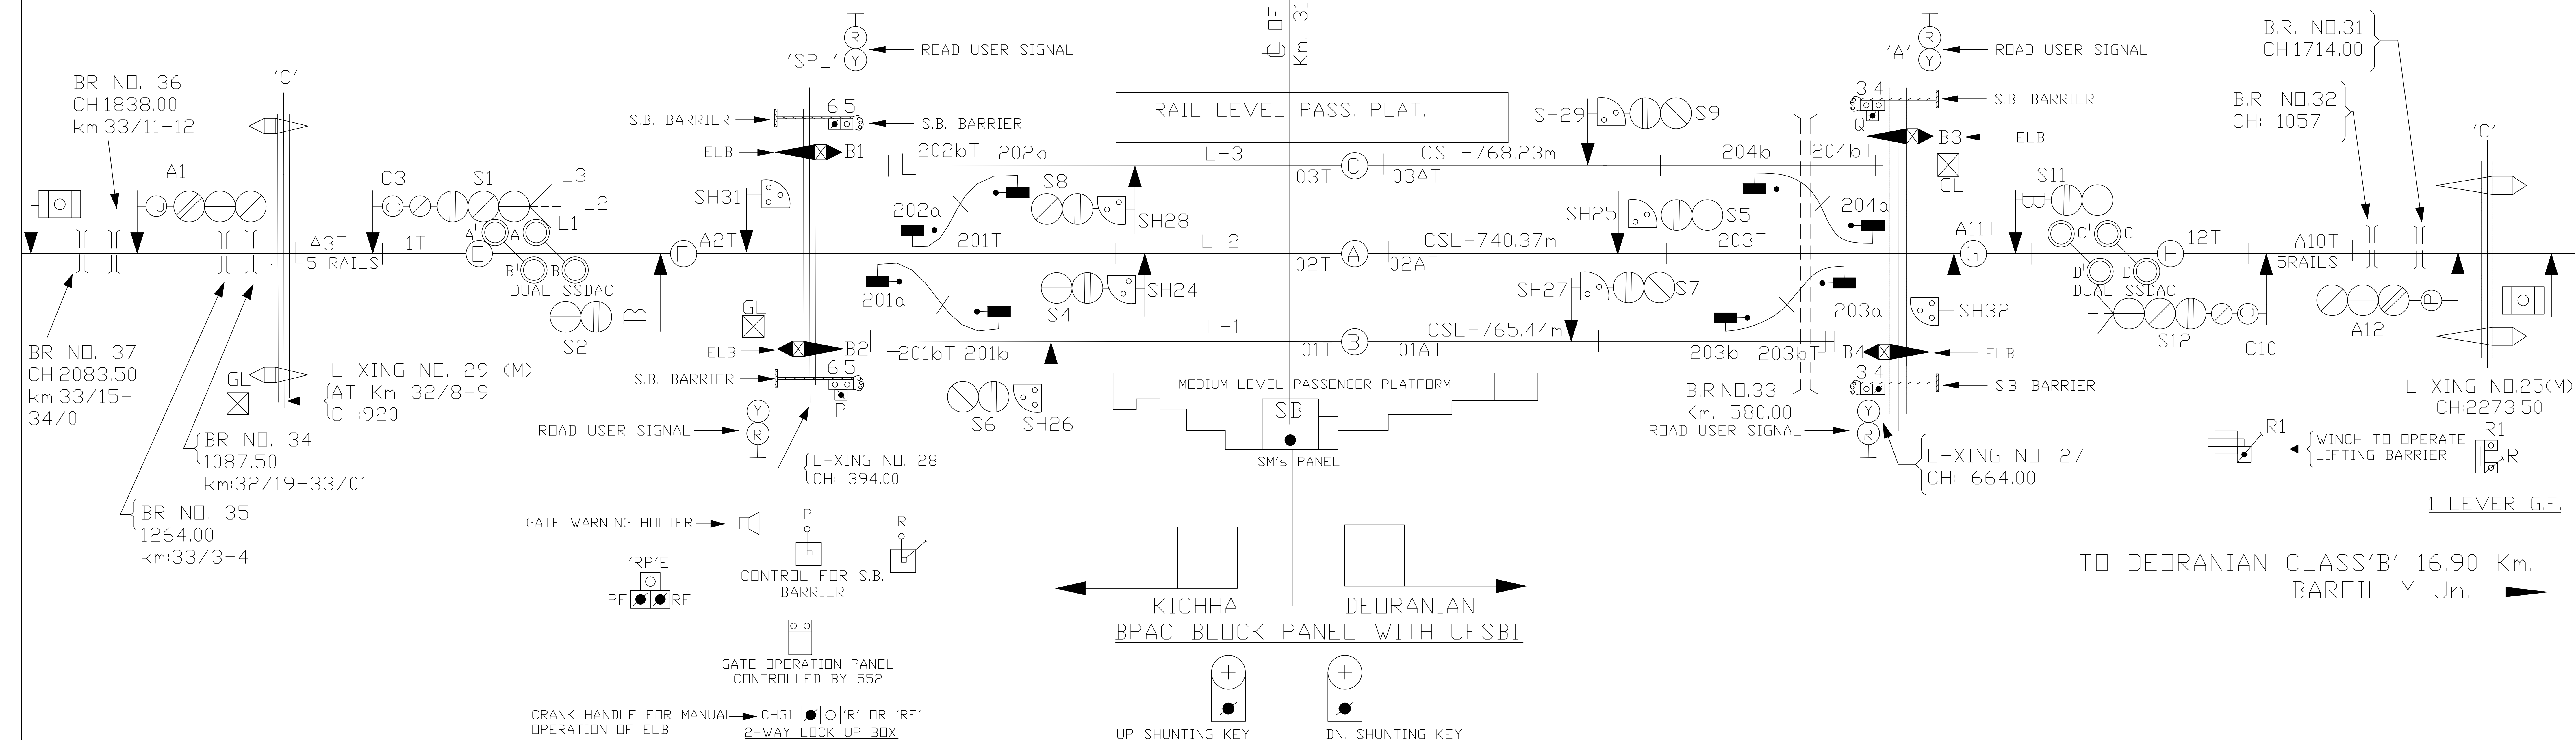

TO DEORANIAN CLASS 'B' 16.90 Km.
BAREILLY Jn. —▶

1 LEVER G.F.