


NORTH EASTERN RAILWAY

VARANASI DIVISION

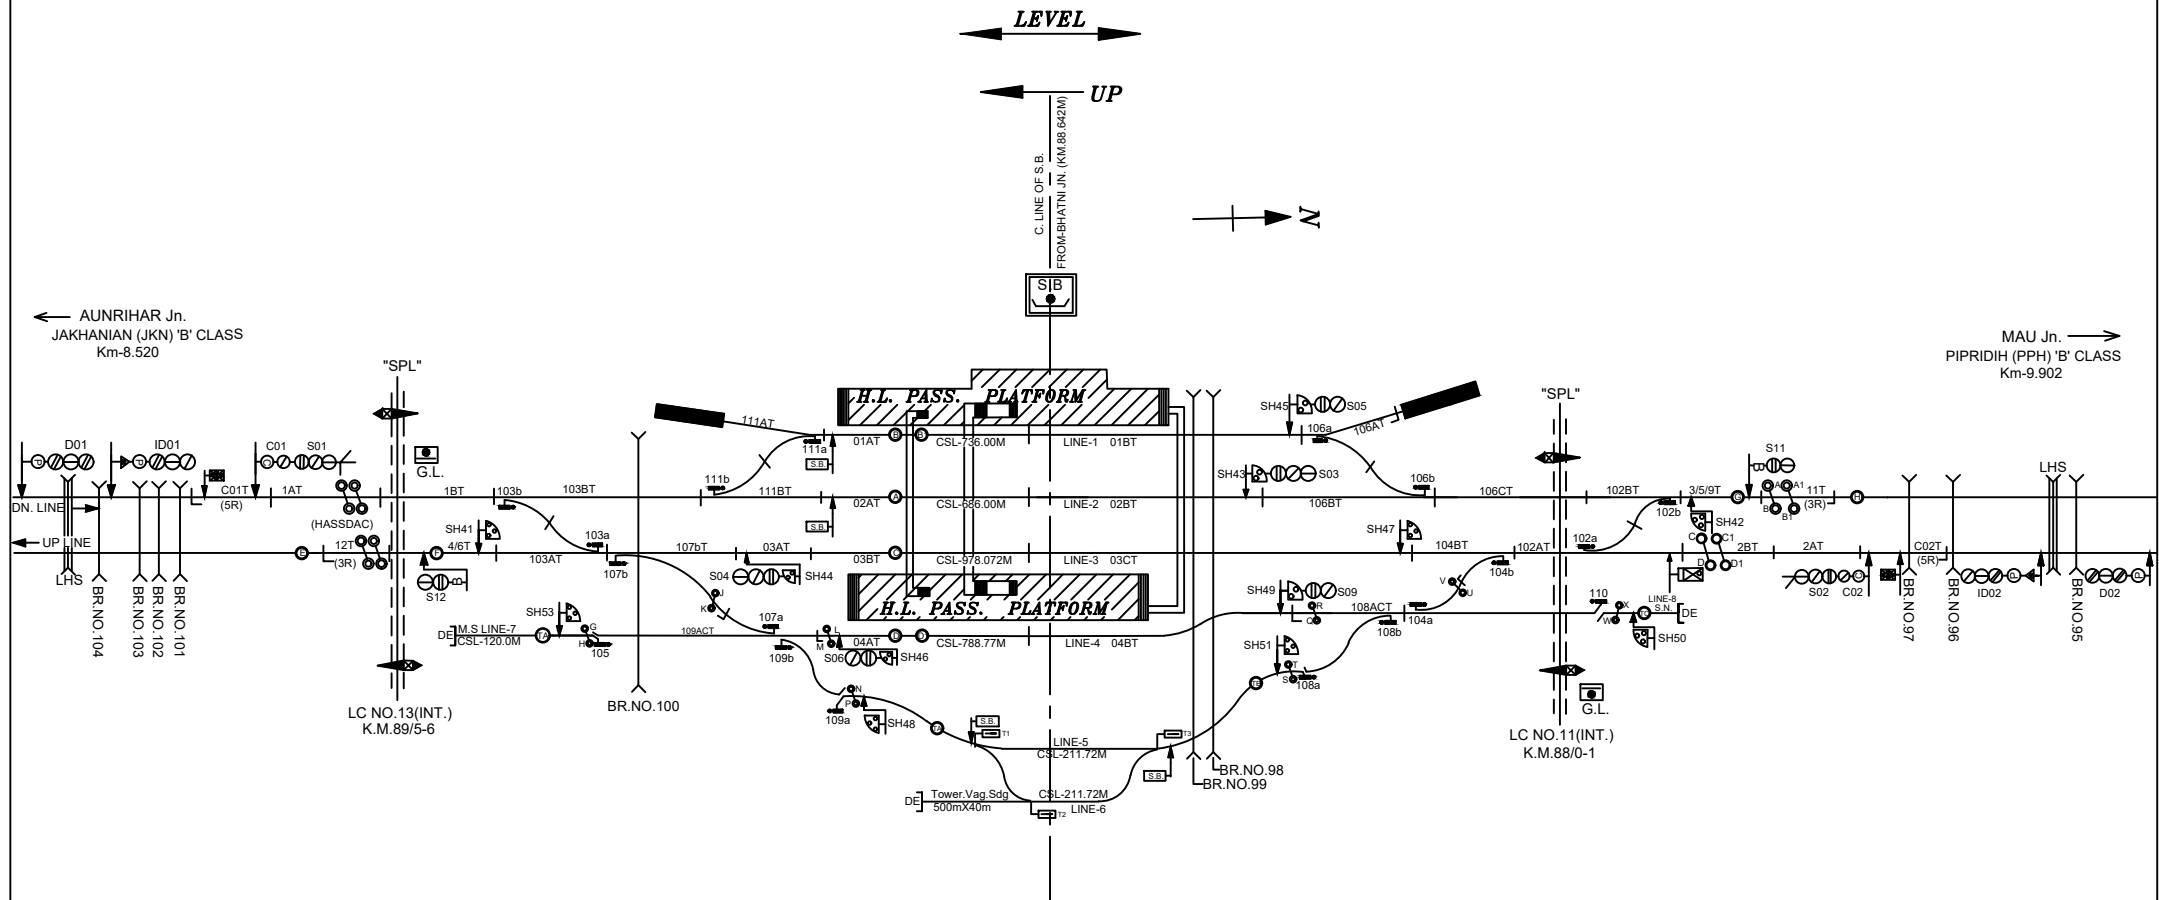

NOTE-

1. GAUGE - B.G.
2. CLASS - B
3. STANDARD OF INTERLOCKING - II & III EQUIPMENT
4. BLOCK WORKING -
 - i. SINGLE LINE BLOCK PANEL SSBPAC-DL WITH HASSDAC ON SECTION (DULLAHPUR-PIPRIDIH)
 - ii DOUBLE LINE BLOCK PANEL SSBPAC-DL WITH HASSDAC ON SECTION (DULLAHPUR-JAKHANIAN)

NOT TO SCALE BASED ON RD No. RD.NER.BSB.DLR.02/232 ALT - NILL

MINIATURE PLAN

DULLAHPUR
(DLR)