


CABLE ROUTE PLAN OF RISIYA STATION

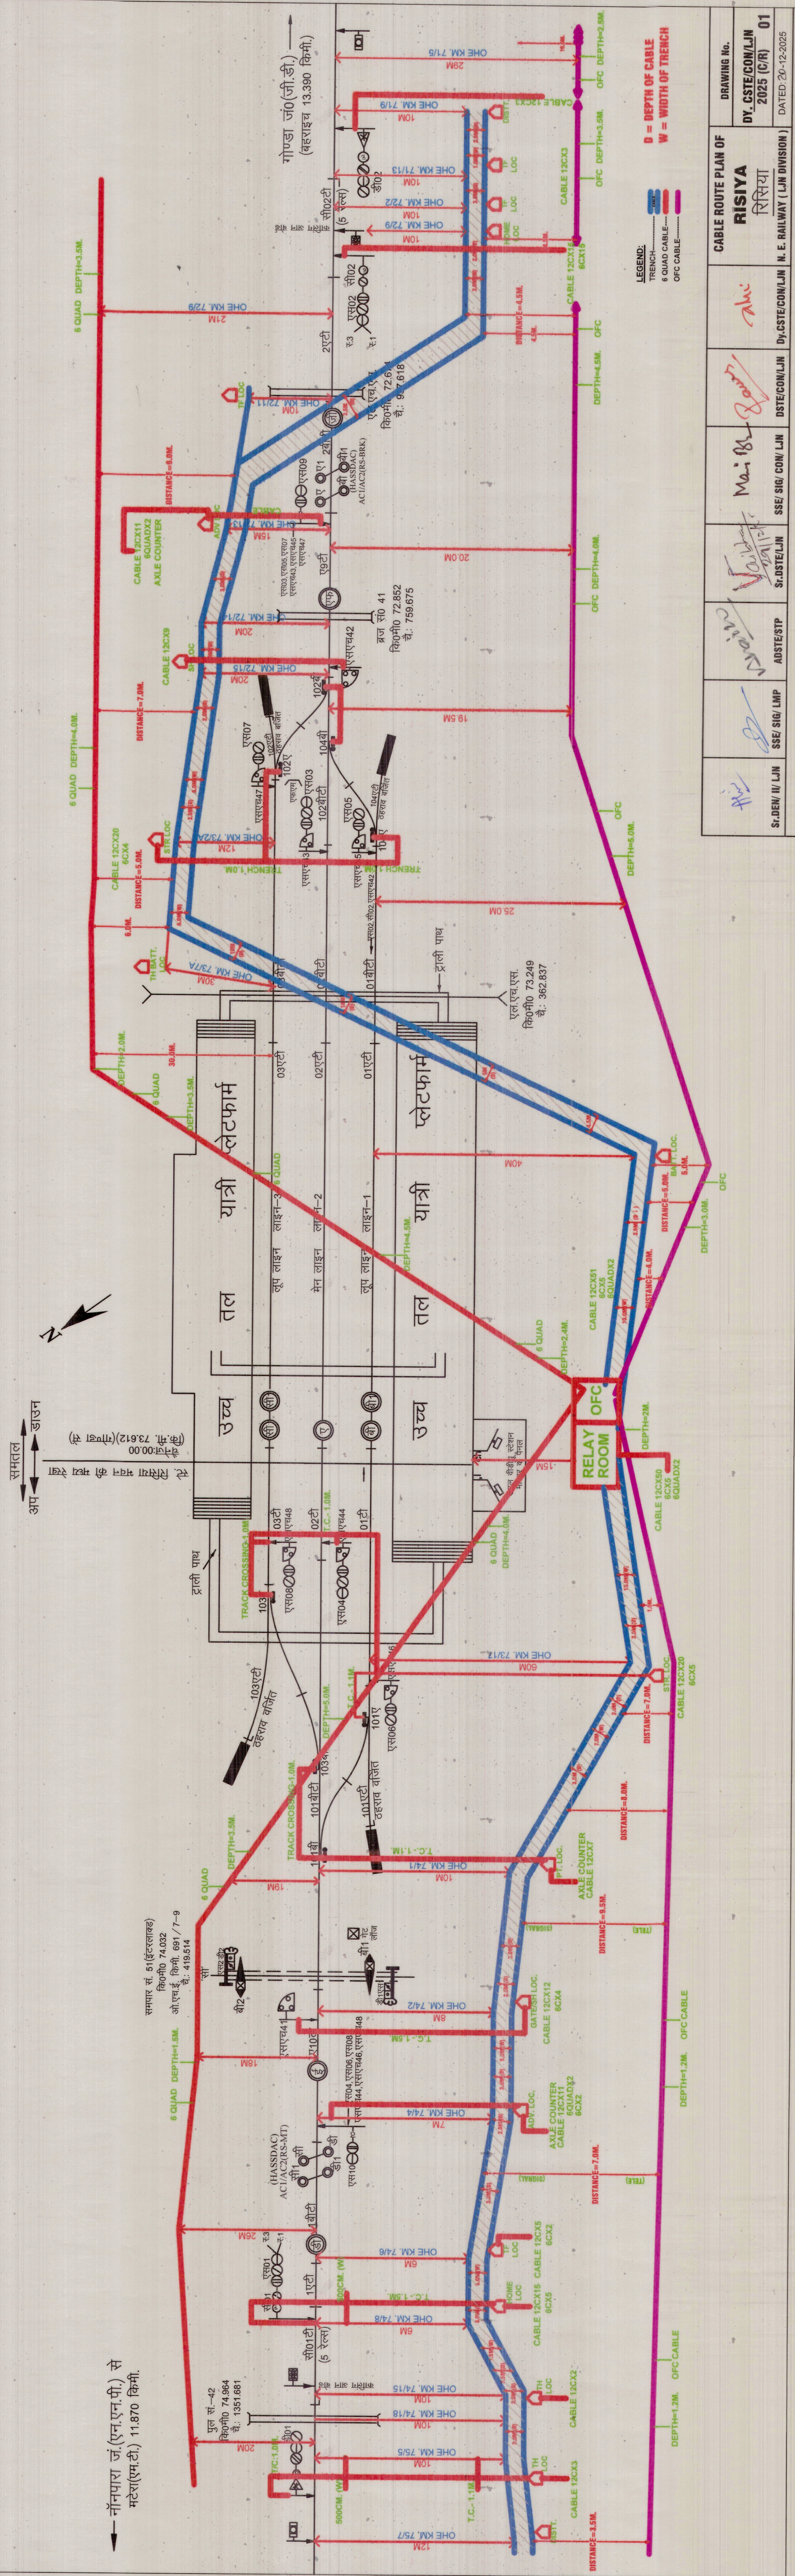

Sr.DEN/ H/ L/JN		SSE/ SIG/ LMP 	ADSTE/STP Admission	Sr.DSTE/LJN Sd/- 09/12/2025	SSE/ SIG/ CON/ LJN Mani Bk	DSTE/CON/LJN Dy.	CABLE ROUTE PLAN OF RISIYA रिसिया	DY_CSTE/CON/LJN 2025 C/R) 01	DRAWING NO.
								N. E. RAILWAY (LJN DIVISION)	DATED: 20-12-2025