


CABLE ROUTE PLAN FOR GOPALGANJ

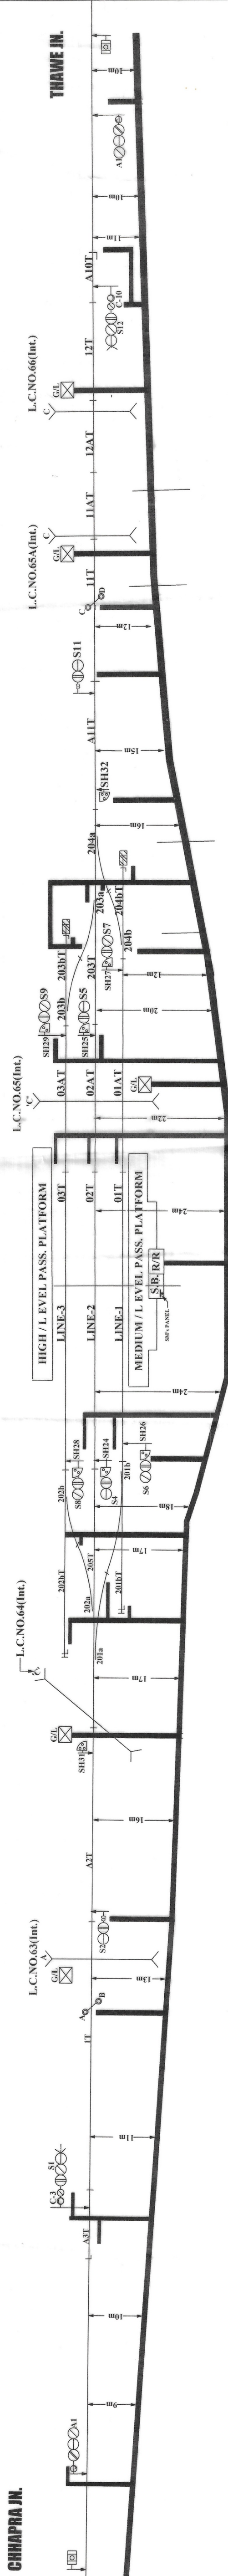

 SSB/PWAY 10/23/24	 AEN/CPR	 Sr.DEN-III/BSB 10/23/24	 SSE/SIC/CPR 10/23/24	 ASST/CPR 10/23/24 DSTE/BSB	COMPLETION
--------------------------	-------------	--------------------------------	-----------------------------	--------------------------------------	------------

BASED ON SIP ÷ NER / BS SIP / SIP / 2015 / VER ZERO 1.9