


CABLE ROUTE PLAN FOR MANJHAGARH

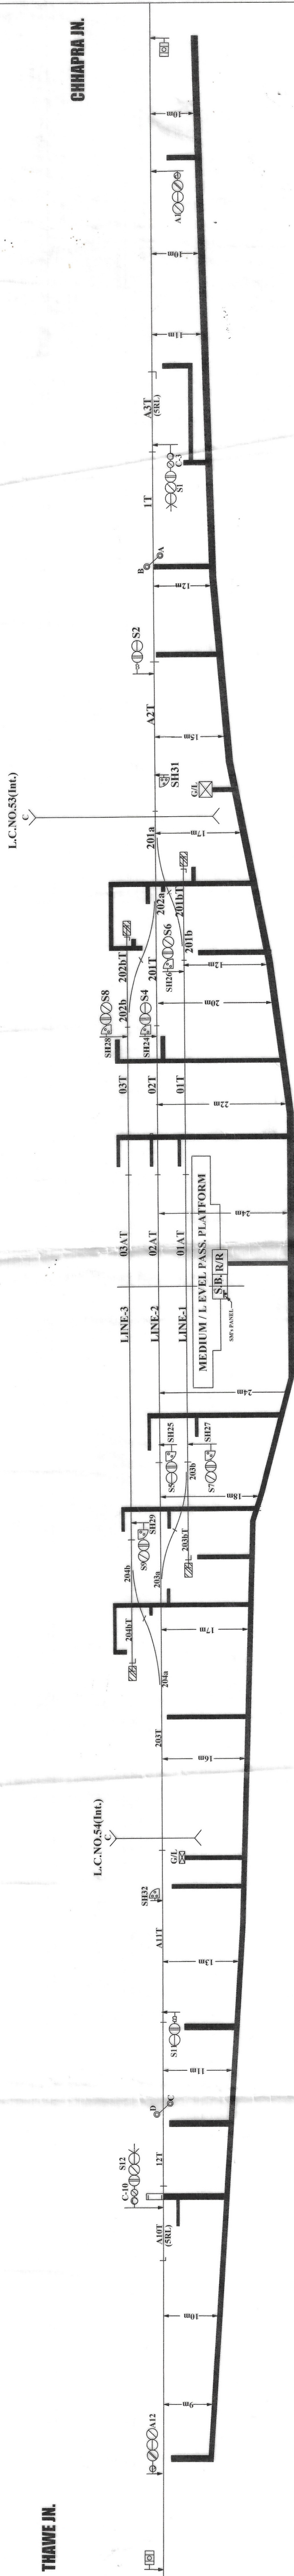

COMPLETION

 J. J. 11-12-24 SSE/PWAY	 AEN/CPR	Sr.DEN-11/BSB	 11-12-24 SSE/SIG/CPR	 11-12-24 ASSE/CPR	 11-12-24 DSTE/BSB
---	--	---------------	---	---	---

BASED ON SIP+NER/BSB/MJV/SIP/2015/VERZ07