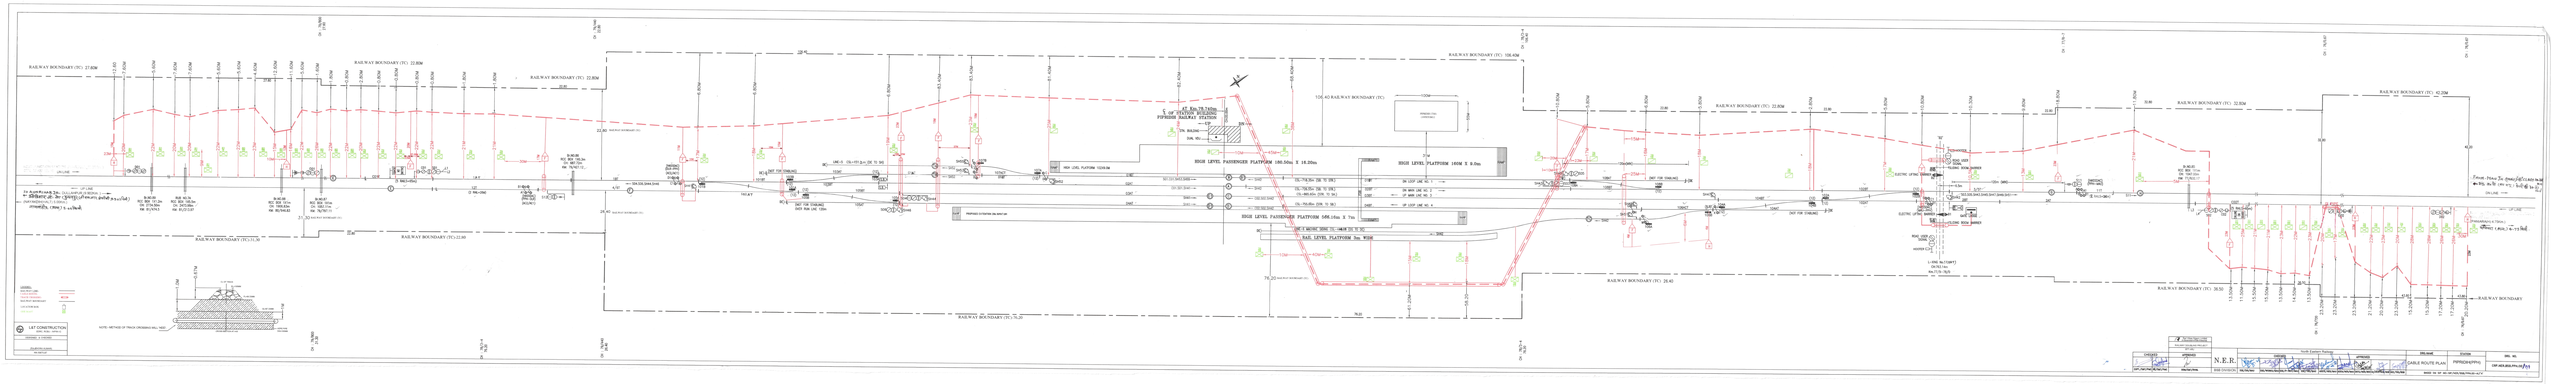
RAILWAY BOUNDARY (TC) 27.83M
RAILWAY BOUNDARY (TC) 22.83M
RAILWAY BOUNDARY (TC) 106.45M
RAILWAY BOUNDARY (TC) 42.23M
RAILWAY BOUNDARY (TC) 26.42
RAILWAY BOUNDARY (TC) 26.50
RAILWAY BOUNDARY (TC) 75.20
RAILWAY BOUNDARY (TC) 22.00
RAILWAY BOUNDARY (TC) 11.35
HIGH LEVEL PASSENGER PLATFORM 180.56m X 16.20m
HIGH LEVEL PLATFORM 160M X 9.0m
HIGH LEVEL PASSENGER PLATFORM 566.16m X 7m
RAIL LEVEL PLATFORM 3m WIDE
ELECTRIC LIFTING STORES
LIFT CONSTRUCTION
NOTE: METHOD OF TRACK CROSSING WILL VARY
N.E.R.
CABLE ROUTE PLAN
PERRIGHIPPING
DRAWING NO. CIV-MR-0000-PTH-RP0001