


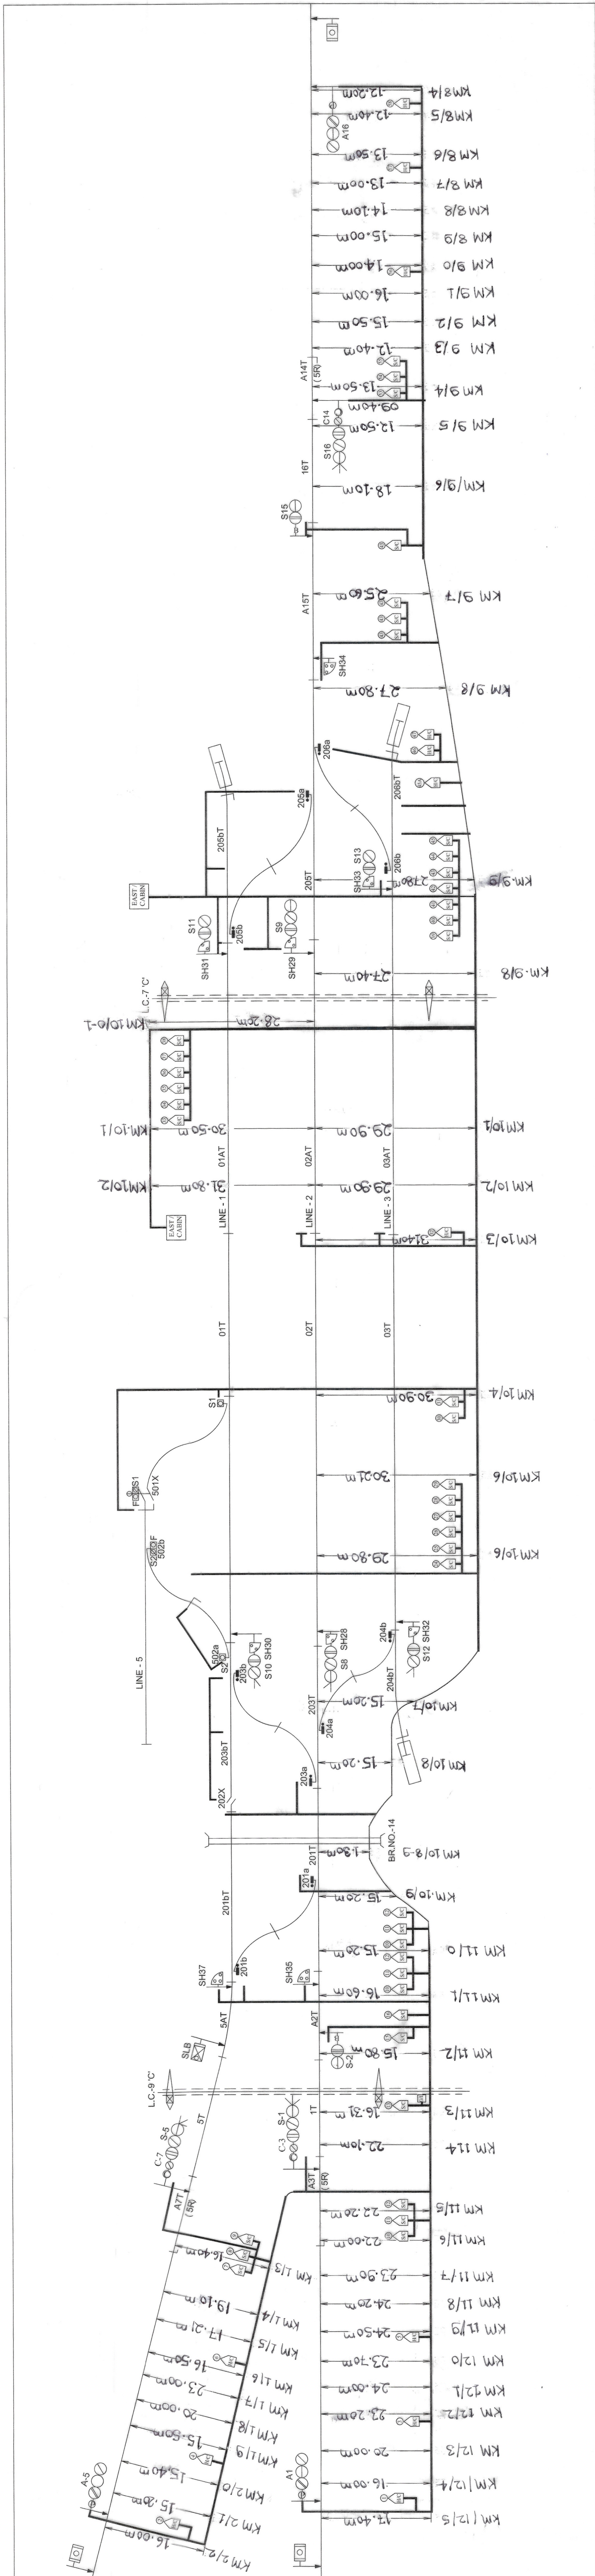

CABLE ROUTE PLAN		DRAWING NO. :-	
SALEMPUR		DSTE/BSB/CRP SRU/2020	
APPROVED BY		DATE :-	
CHECKED BY		DIVISION VARANASI	
SSE/SIG/MAU SSE P-WAY / MAU ADEN / MAU ADSTE/MAU Sr. DEN /IIBSE		DSTE/BSB	
BASED ON:- SIP NO. NER/BSB/SRU/SIP/2016/VER. ZERO			
PREPARED BY :-		CONTRACTOR	
M/S BENIKA ENTERPRISES D-56/ 422 B-15, RANA NAGAR COLONY, LAHARTARA, VARANASI, 221002		ENGINEER	