



 




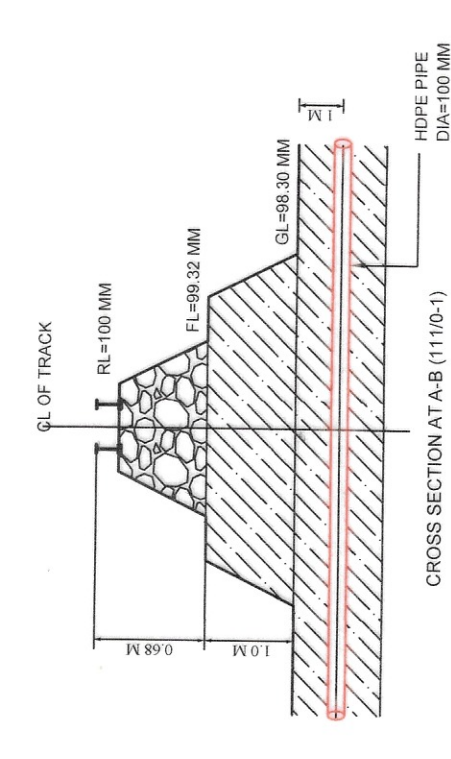

NOTE: 1. ALL DIMENSIONS ARE IN METERS UNLESS OTHERWISE SPECIFIED.
2. ALL DIMENSIONS ARE TO BE TAKEN FROM THE CENTER LINE OF THE TRACK.



