


NORTH EASTERN RAILWAY

VARANASI DIVISION

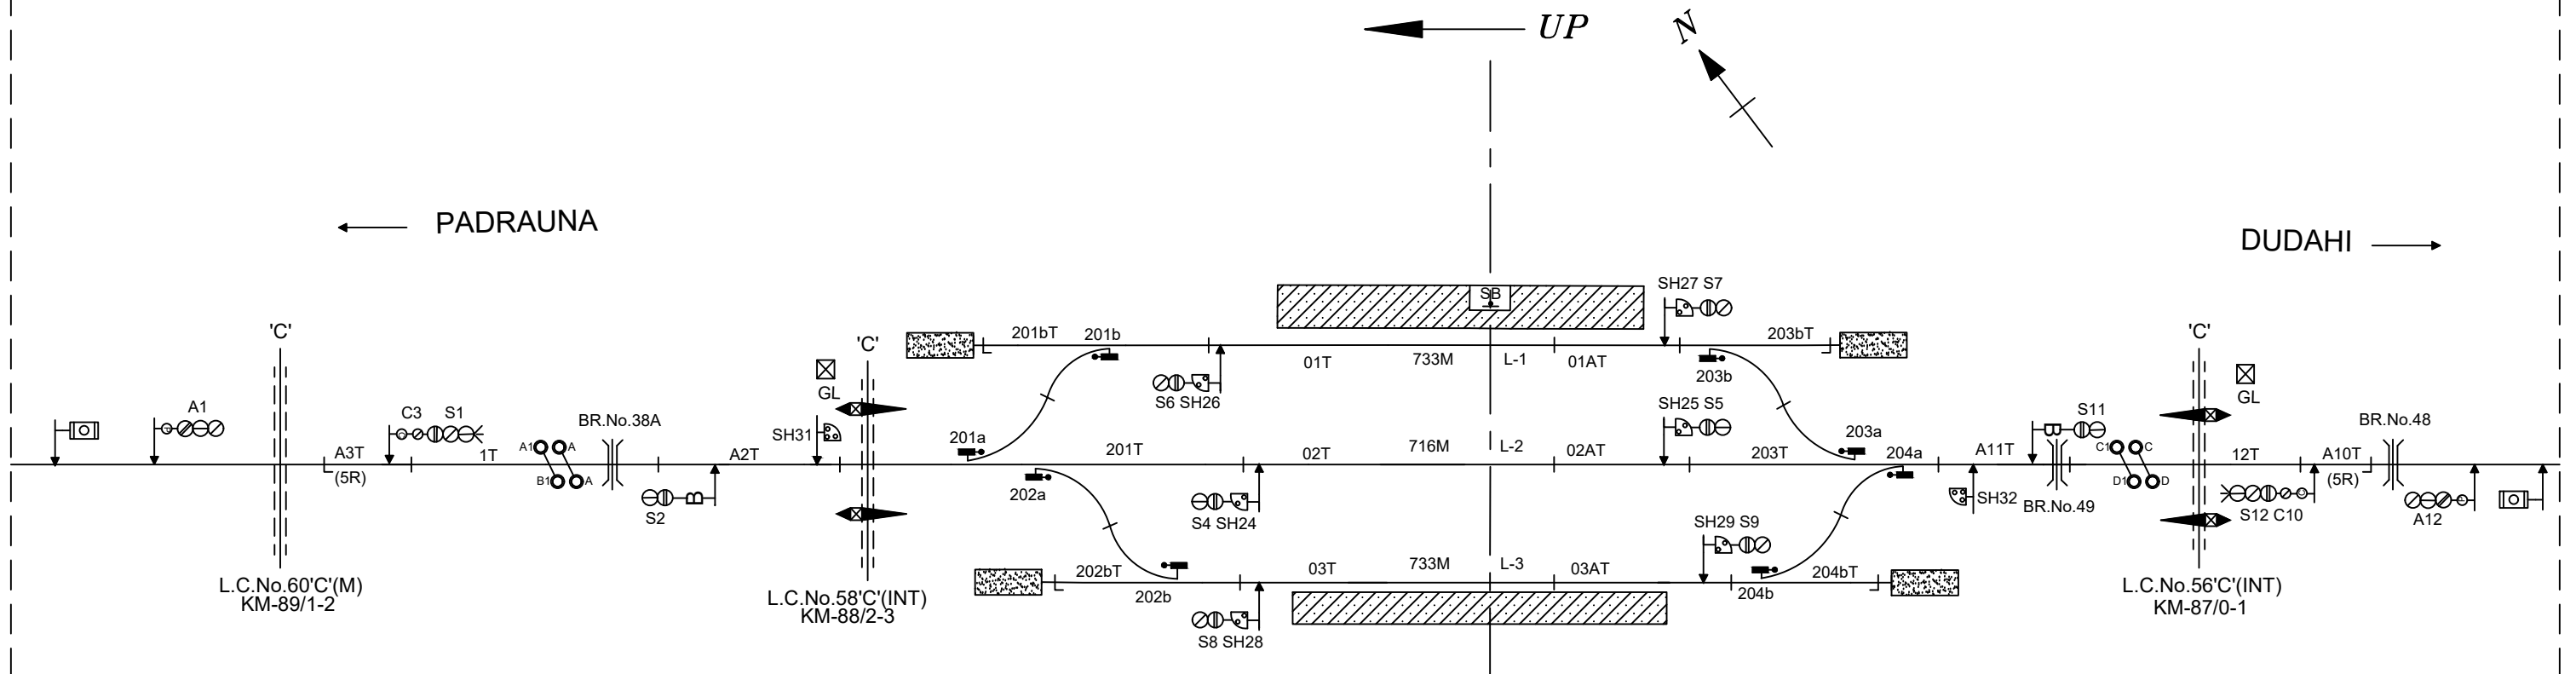

NOTE-

1. GAUGE - B.G.
2. CLASS - B
3. STANDARD OF INTERLOCKING - II
4. BLOCK WORKING -
 - i. S/L BLOCK PANNEL (SSBPAC) WITH AXLE COUNTER (DUAL SSDAC) ON SECTION KATHKUIYAN-DUDAHI
 - ii. S/L BLOCK PANNEL (SSBPAC) WITH AXLE COUNTER (DUAL SSDAC) ON SECTION KATHKUIYAN-PADRAUNA

NOT TO SCALE

BASED ON RD No. SR.DSTE/BSB/2018(RD)/92 ALT-'E'

MINIATURE PLAN

KATHKUIYAN
(KKT)