


NORTH EASTERN RAILWAY


VARANASI DIVISION

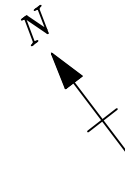

← UP

← DUDAHI

TARIA SUJAN →

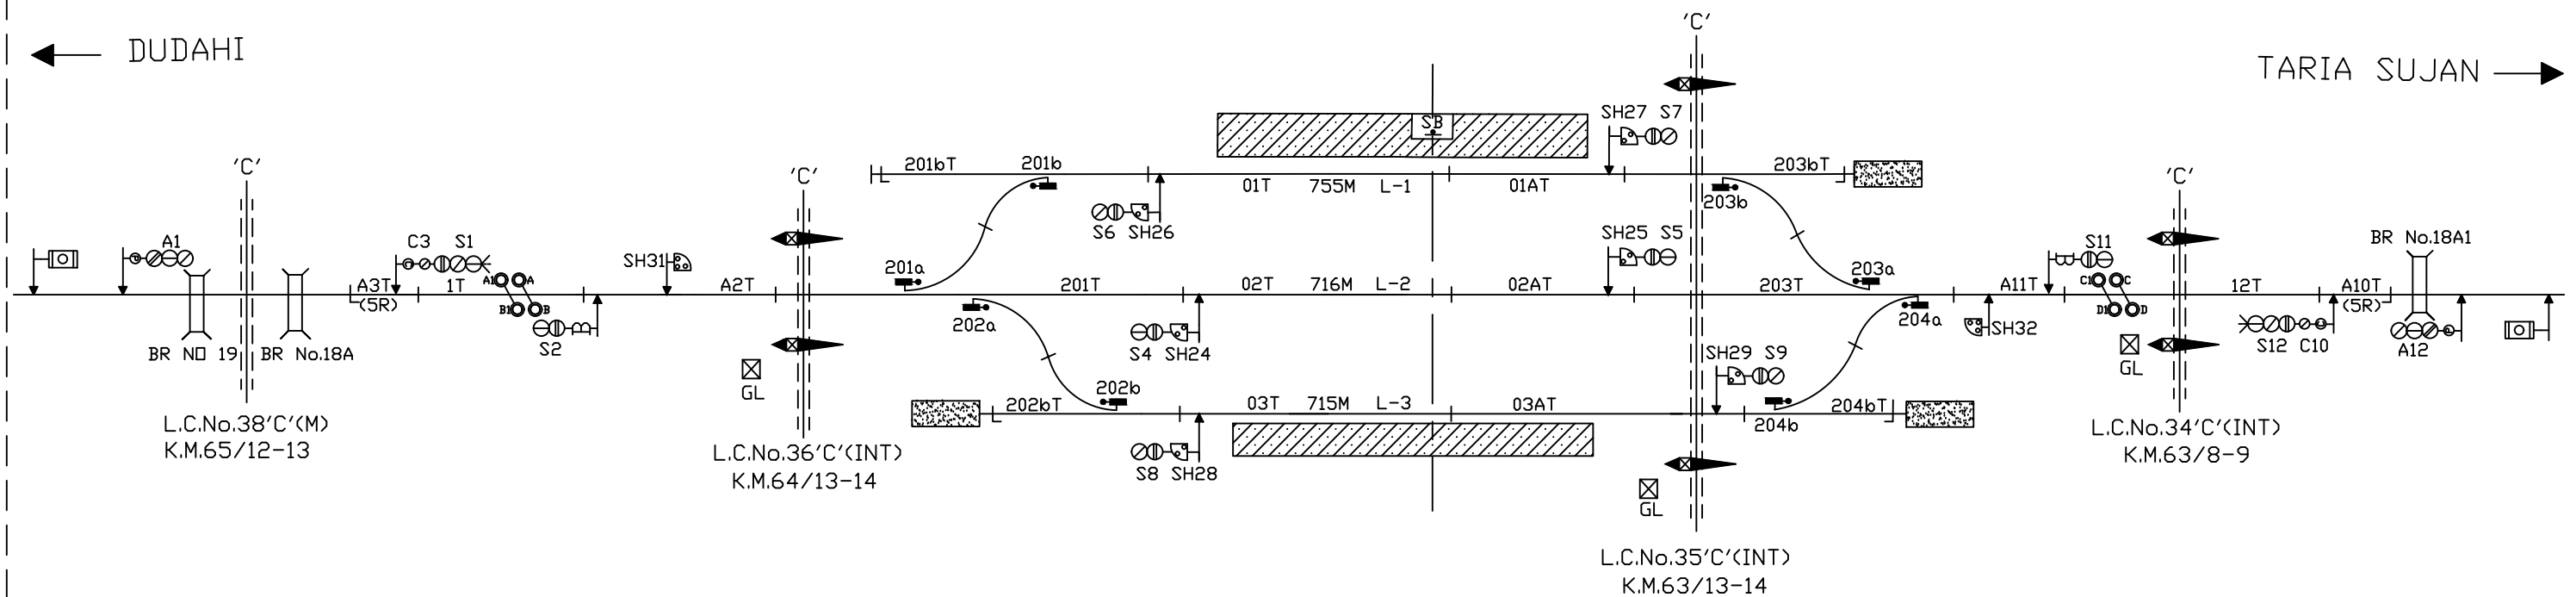

NOTE-

1. GAUGE - B.G.
2. CLASS - B
3. STANDARD OF INTERLOCKING - II
4. BLOCK WORKING -
 - i. DIADO TOKENLESS BLOCK INSTT. WITH A/C ON SECTION TAMKUHI ROAD - TARIA SUJAN
 - ii DIADO TOKENLESS BLOCK INSTT. WITH A/C ON SECTION TAMKUHI ROAD - DUDAHI

NOT TO SCALE BASED ON RD No. SR.DSTE/BSB/2018(RD)/82 ALT-'E'

MINIATURE PLAN

TAMKUHI ROAD
(TOI)