NORTH EASTERN RAILWAY

VARANASI DIVISION

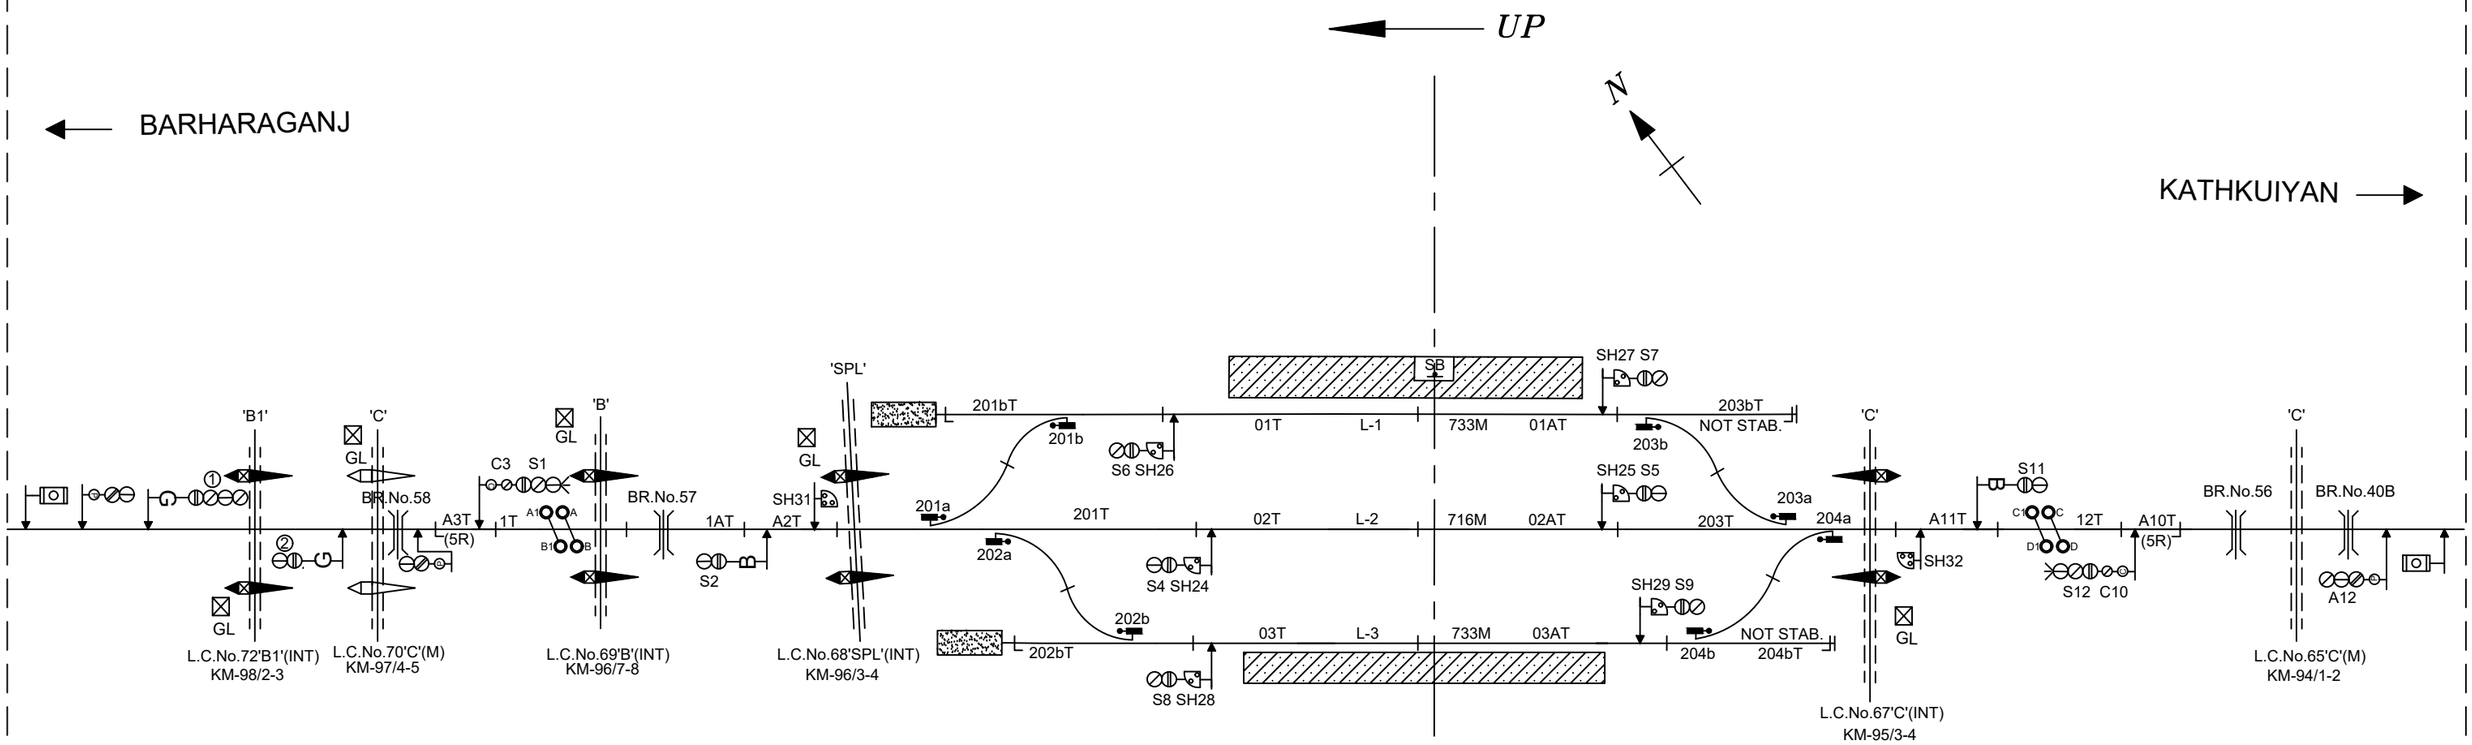

NOTE-

1. GAUGE - B.G.
2. CLASS - B
3. STANDARD OF INTERLOCKING - II
4. BLOCK WORKING -
   i. S/L BLOCK PANNEL (SSBPAC) WITH AXLE COUNTER (DUAL SSDAC) ON SECTION PADRAUNA - KATHKUIYAN
   ii. S/L BLOCK PANNEL (SSBPAC) WITH AXLE COUNTER (DUAL SSDAC) ON SECTION PADRAUNA - BARHARAGANJ

NOT TO SCALE

BASED ON RD No. SR.DSTE/BSB/2018(RD)/88 ALT-'D'

MINIATURE PLAN

PADRAUNA

(POU)