


NORTH EASTERN RAILWAY

VARANASI DIVISION

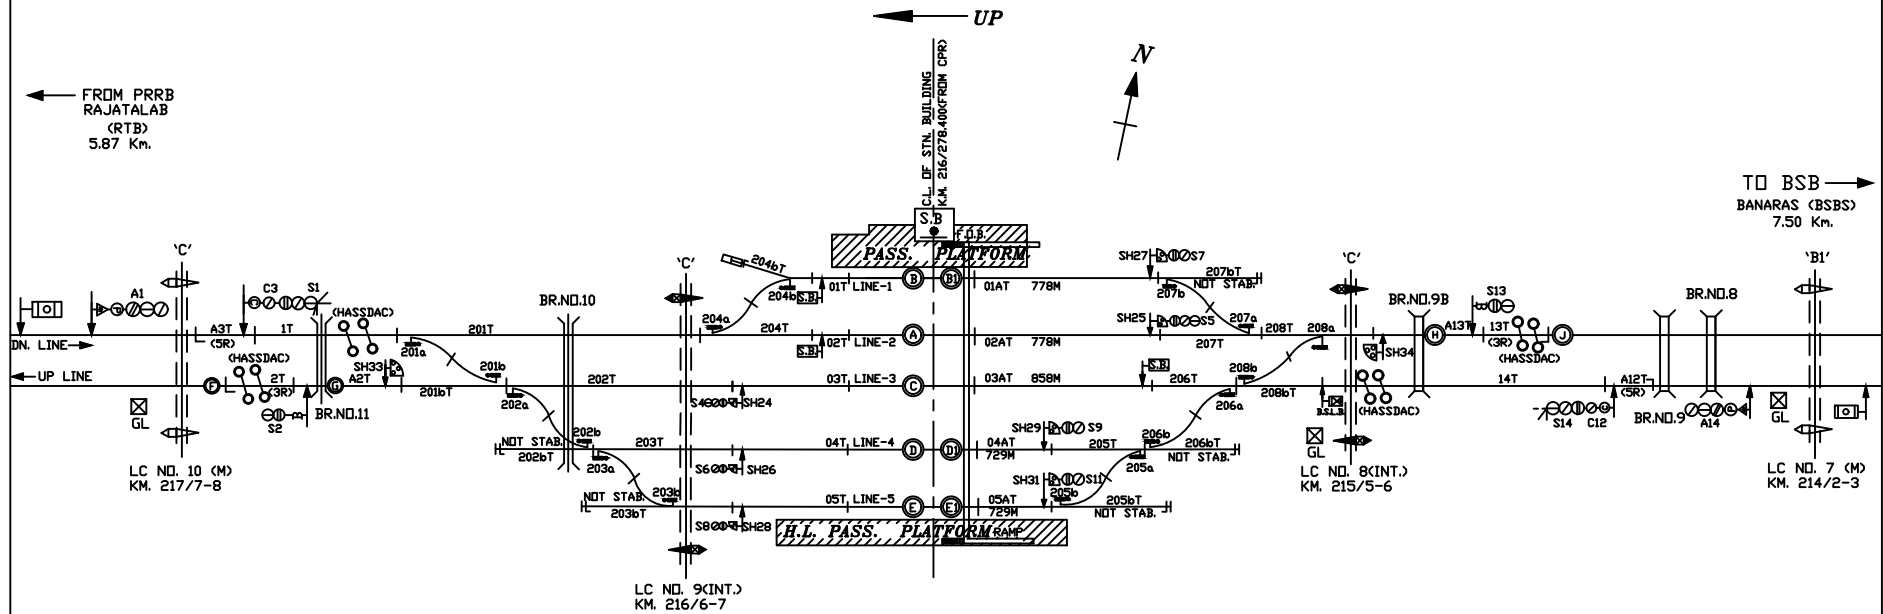

NOTE-

1. GAUGE - B.G.
2. CLASS - B
3. STANDARD OF INTERLOCKING - II (E.I.)
4. BLOCK WORKING -
 - i. LOCK & BLOCK INSTT.WITH HASSDAC ON DOUBLE LINE SECTION HARDATTPUR - RAJATALAB
 - ii. LOCK & BLOCK INSTT.WITH HASSDAC ON DOUBLE LINE SECTION HARDATTPUR - BANARAS

NOT TO SCALE

BASED ON RD No. Sr.DSTE/BSB/HDT/2019(RD)/116

ALT-'A'

MINIATURE PLAN

HARDATTPUR
(HDT)