


NORTH EASTERN RAILWAY

VARANASI DIVISION

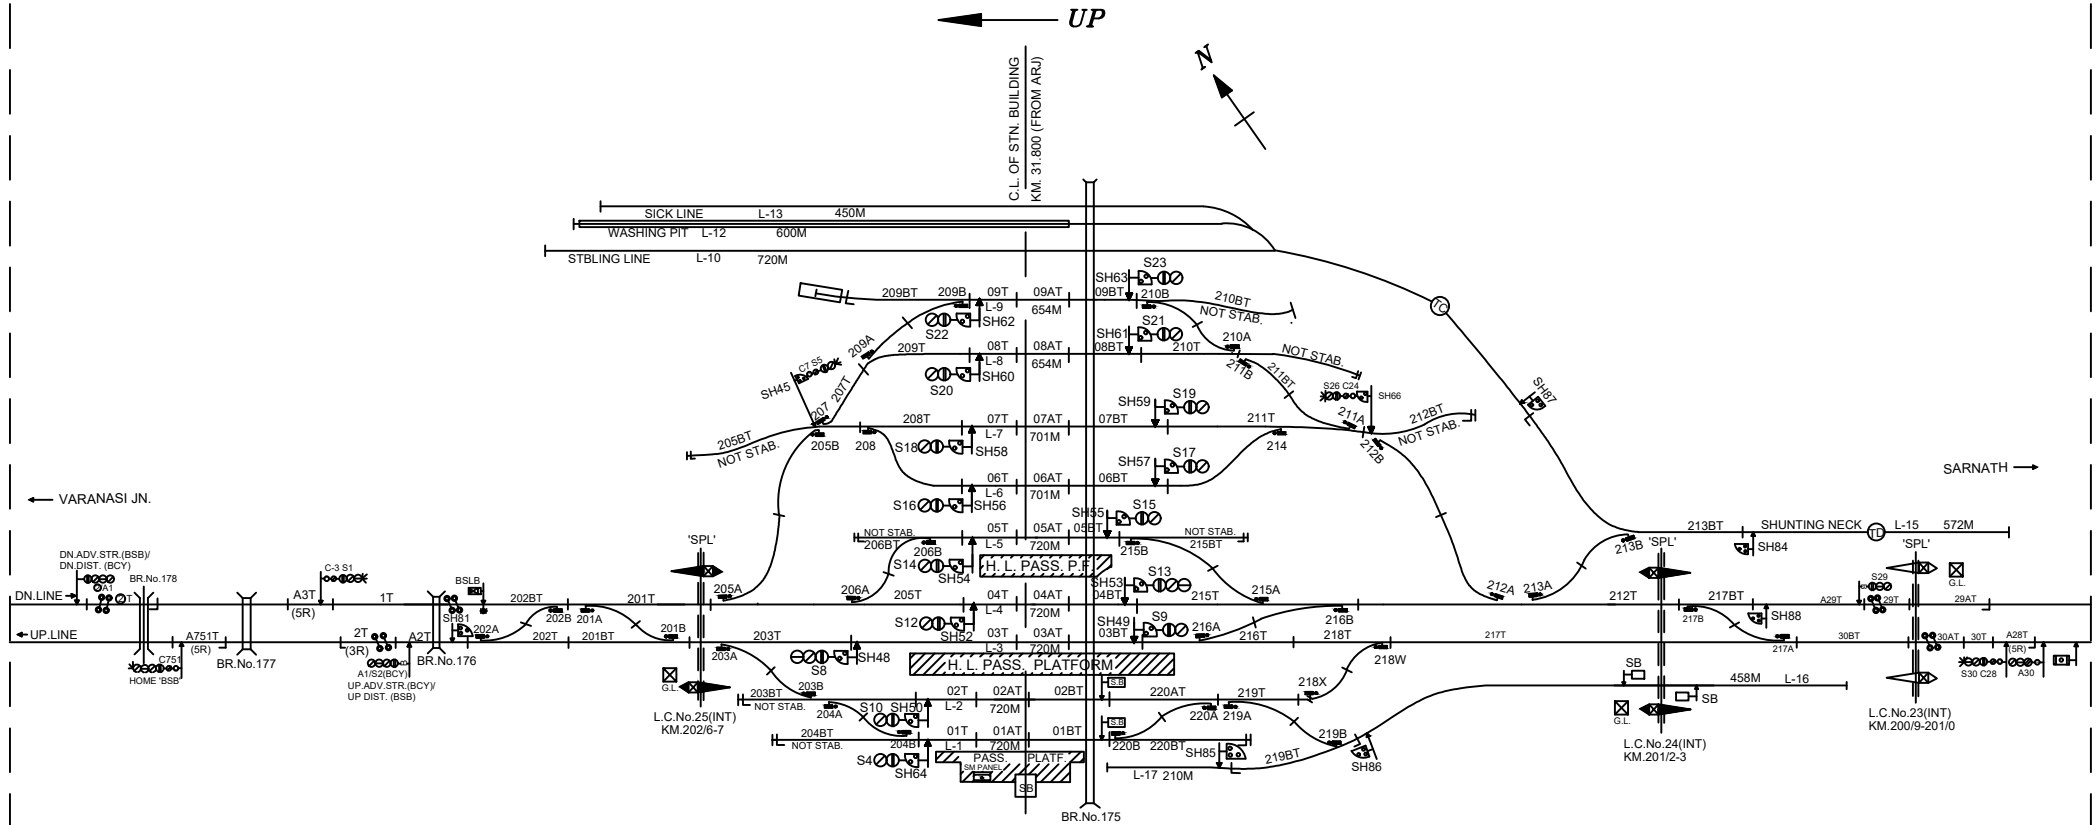

NOTE-

1. GAUGE - B.G.
2. CLASS - B
3. STANDARD OF INTERLOCKING - II
4. BLOCK WORKING -
 - i. DOUBLE LINE LOCK & BLOCK INSTT. WITH A/C (DUAL SSDAC) ON D/LINE SECTION VARANASI CITY - SARNATH.
 - ii. DOUBLE LINE LOCK & BLOCK INSTT. WITH A/C (HASSDAC) ON D/LINE SECTION VARANASI CITY - VARANASI Jn.(NR)

NOT TO SCALE BASED ON RD No. DSTE/C/HQ/GKP/2018(RD)/20 ALT.-'

MINIATURE PLAN

VARANASI CITY
(BCY)