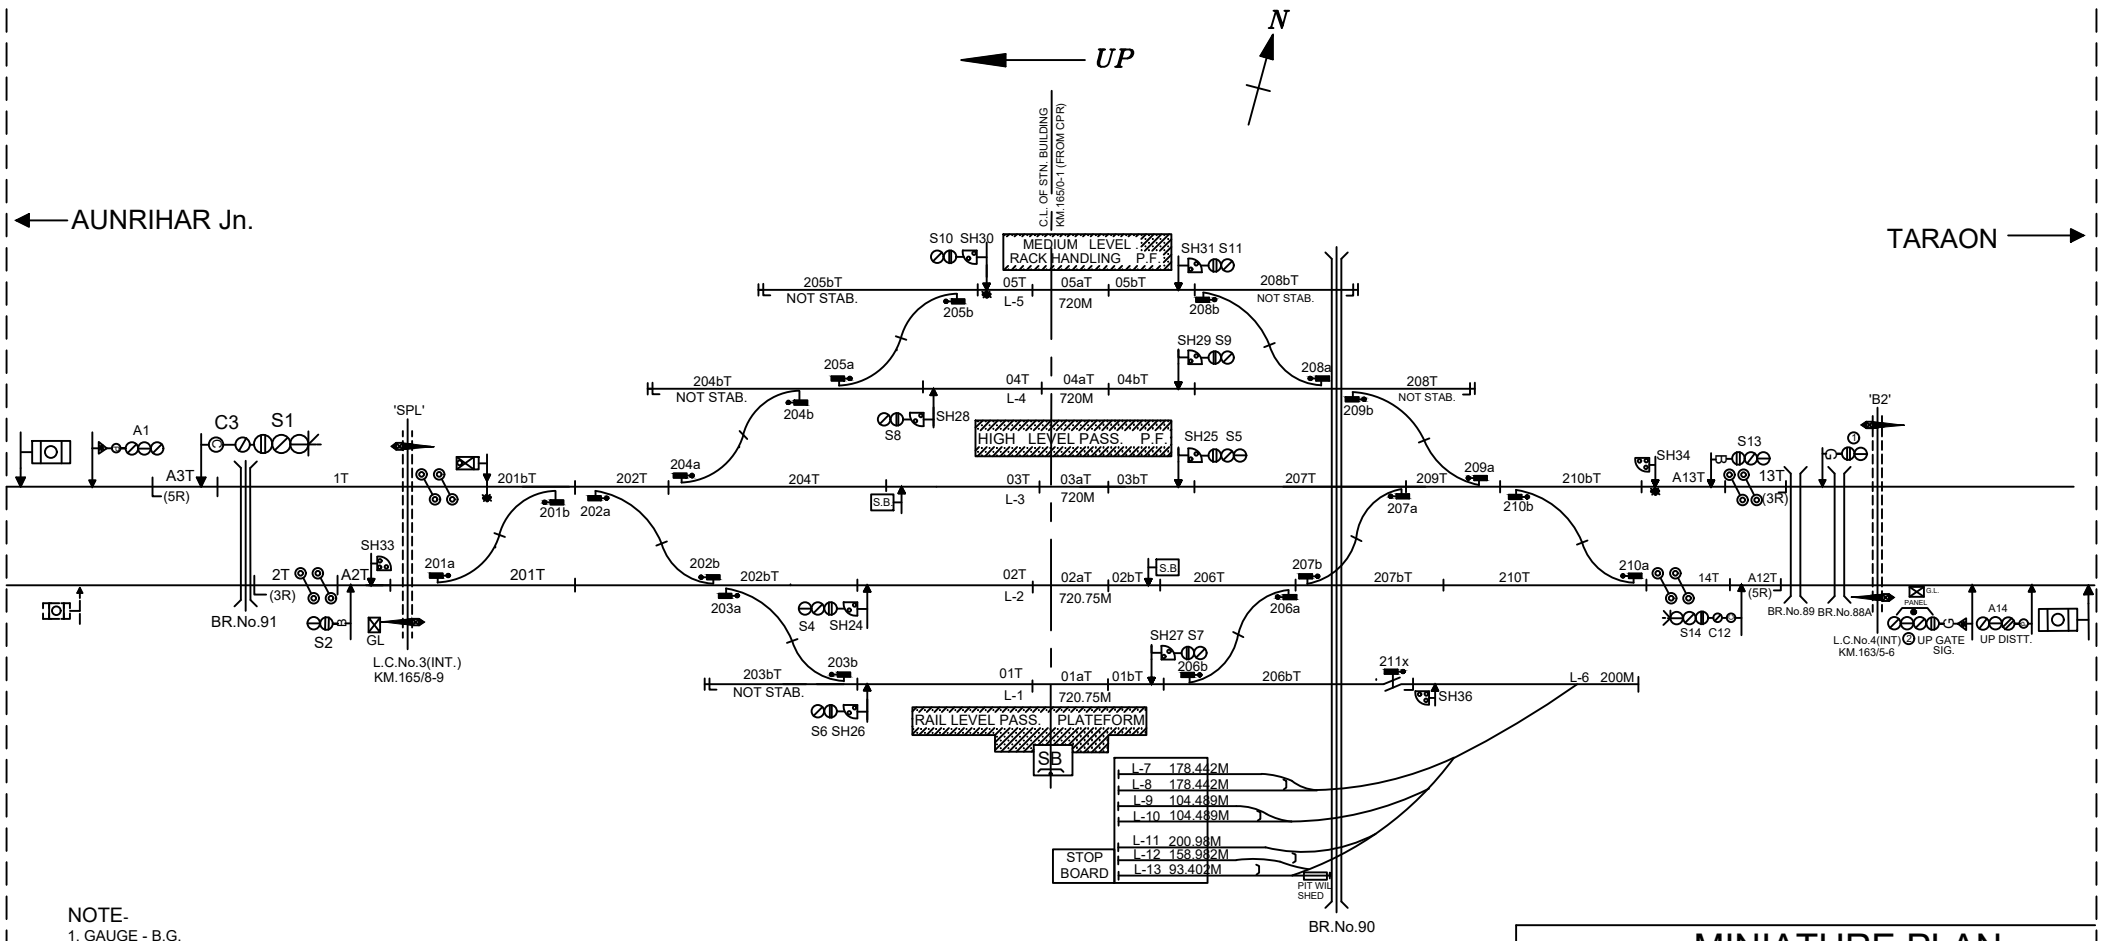

NOTE-

1. GAUGE - B.G.
2. CLASS - B
3. STANDARD OF INTERLOCKING - II (R)
4. BLOCK WORKING -
   i. LOCK & BLOCK INSTT. WITH AXLE COUNTER (HASSDAC) ON DOUBLE LINE SECTION SAIDPUR BHITRI - TARAON
   ii LOCK & BLOCK INSTT. WITH AXLE COUNTER (HASSDAC) ON DOUBLE LINE SECTION SAIDPUR BHITRI - AUNRIHAR Jn.

NOT TO SCALE BASED ON R.D.No. SSTE/CON./BSB/2019(RD)/03 ALT-'C'

MINIATURE PLAN

SAIDPUR BHITARI

(SYH)