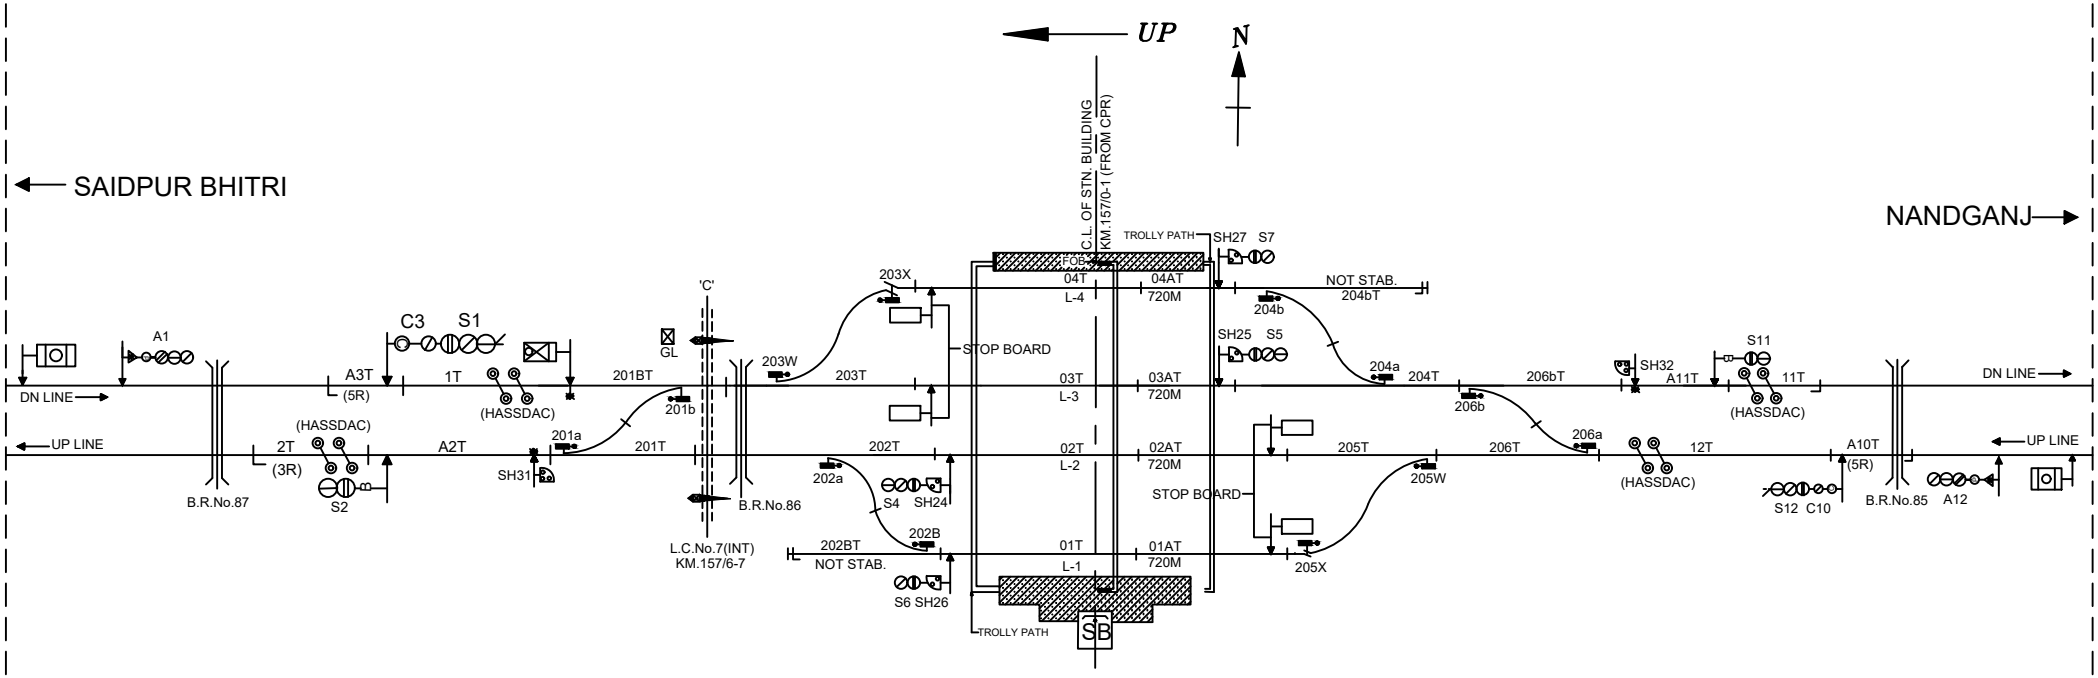


NOTE-

1. GAUGE - B.G.
2. CLASS - B
3. STANDARD OF INTERLOCKING - II(R)
4. BLOCK WORKING -
   i. LOCK & BLOCK INSTT. WITH AXLE COUNTER (HASSDAC) ON DOUBLE LINE SECTION TARAON - NANDGANJ
   ii LOCK & BLOCK INSTT. WITH AXLE COUNTER (HASSDAC) ON DOUBLE LINE SECTION TARAON - SAIDPUR BHITRI

NOT TO SCALE BASED ON R.D.No. DSTE/CON/BSB/2019(RD)/04 ALT- 'C'

MINIATURE PLAN

TARAON

(TRN)