


NORTH EASTERN RAILWAY

VARANASI DIVISION

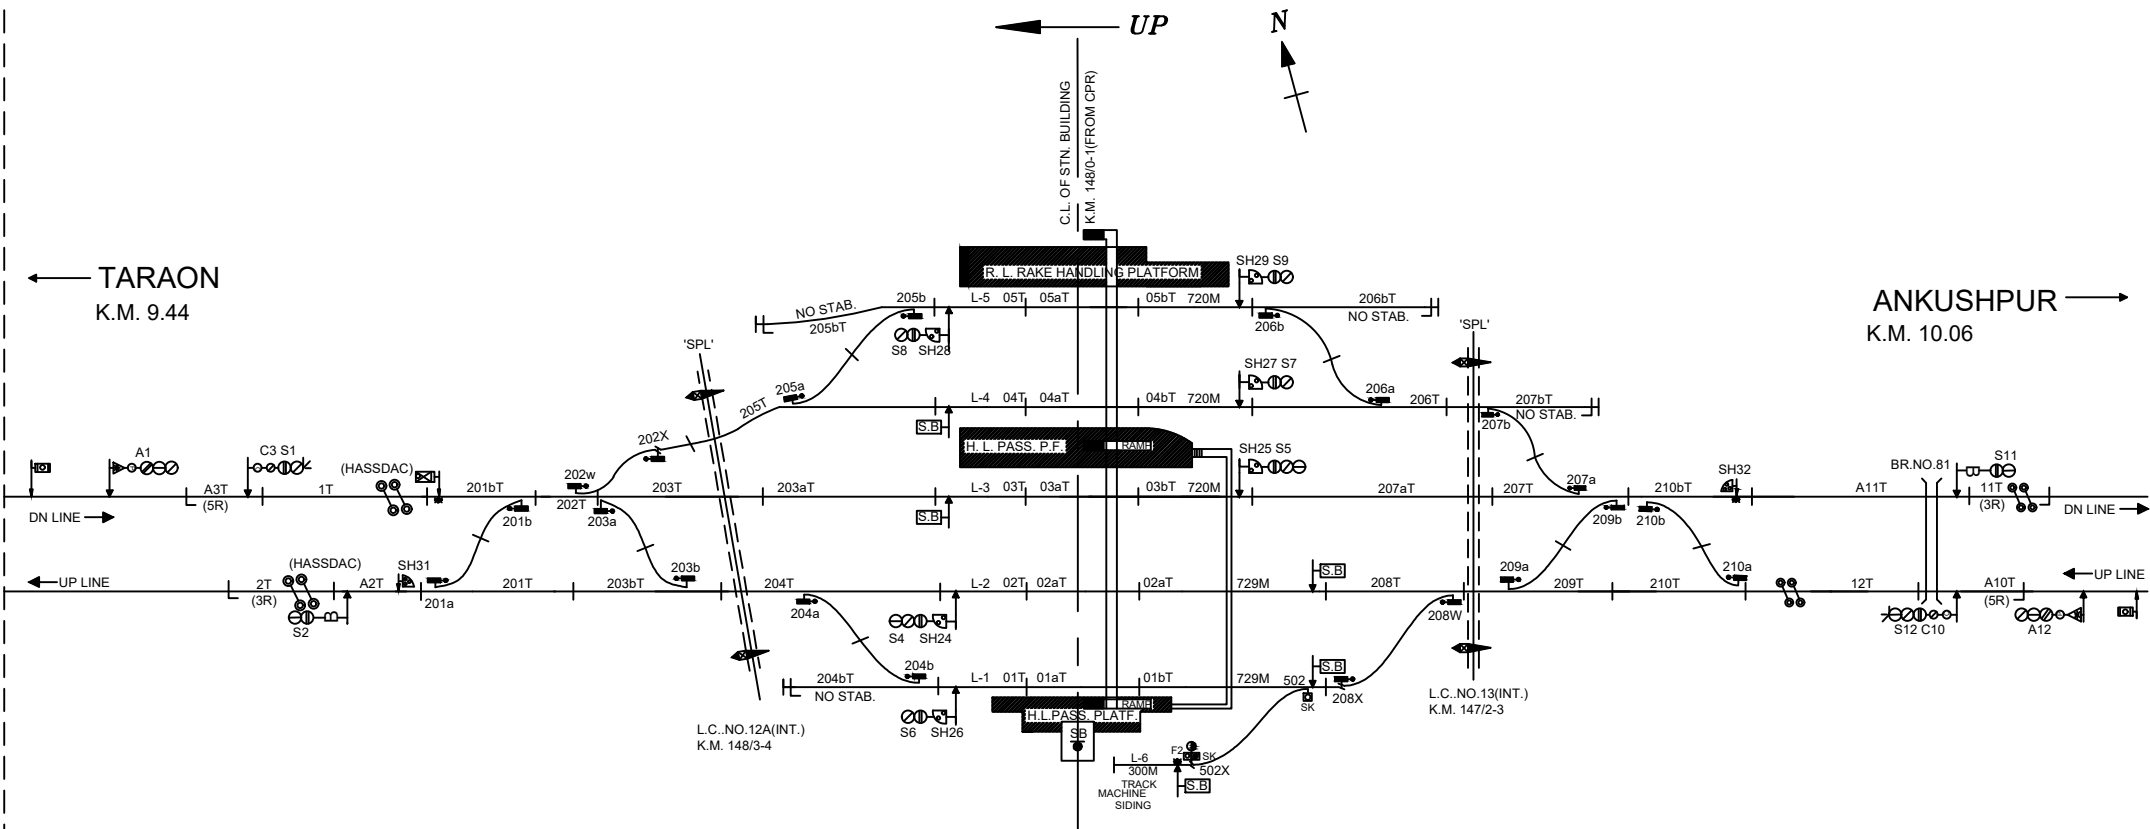

NOTE-

1. GAUGE - B.G.
2. CLASS - B
3. STANDARD OF INTERLOCKING - II (E.I.)
4. BLOCK WORKING -
 - i. LOCK & BLOCK INSTT. WITH A/C (HASSDAC) ON DOUBLE LINE SECTION NANDGANJ - ANKUSHPUR.
 - ii LOCK & BLOCK INSTT. WITH A/C (HASSDAC) ON DOUBLE LINE SECTION NANDGANJ - TARAON

NOT TO SCALE

DY.CSTE/C/BSB/2021(RD)/4

ALT- 'A'

MINIATURE PLAN

NANDGANJ
(NDJ)