


CABLE ROUTE PLAN NANPARA (NNP)

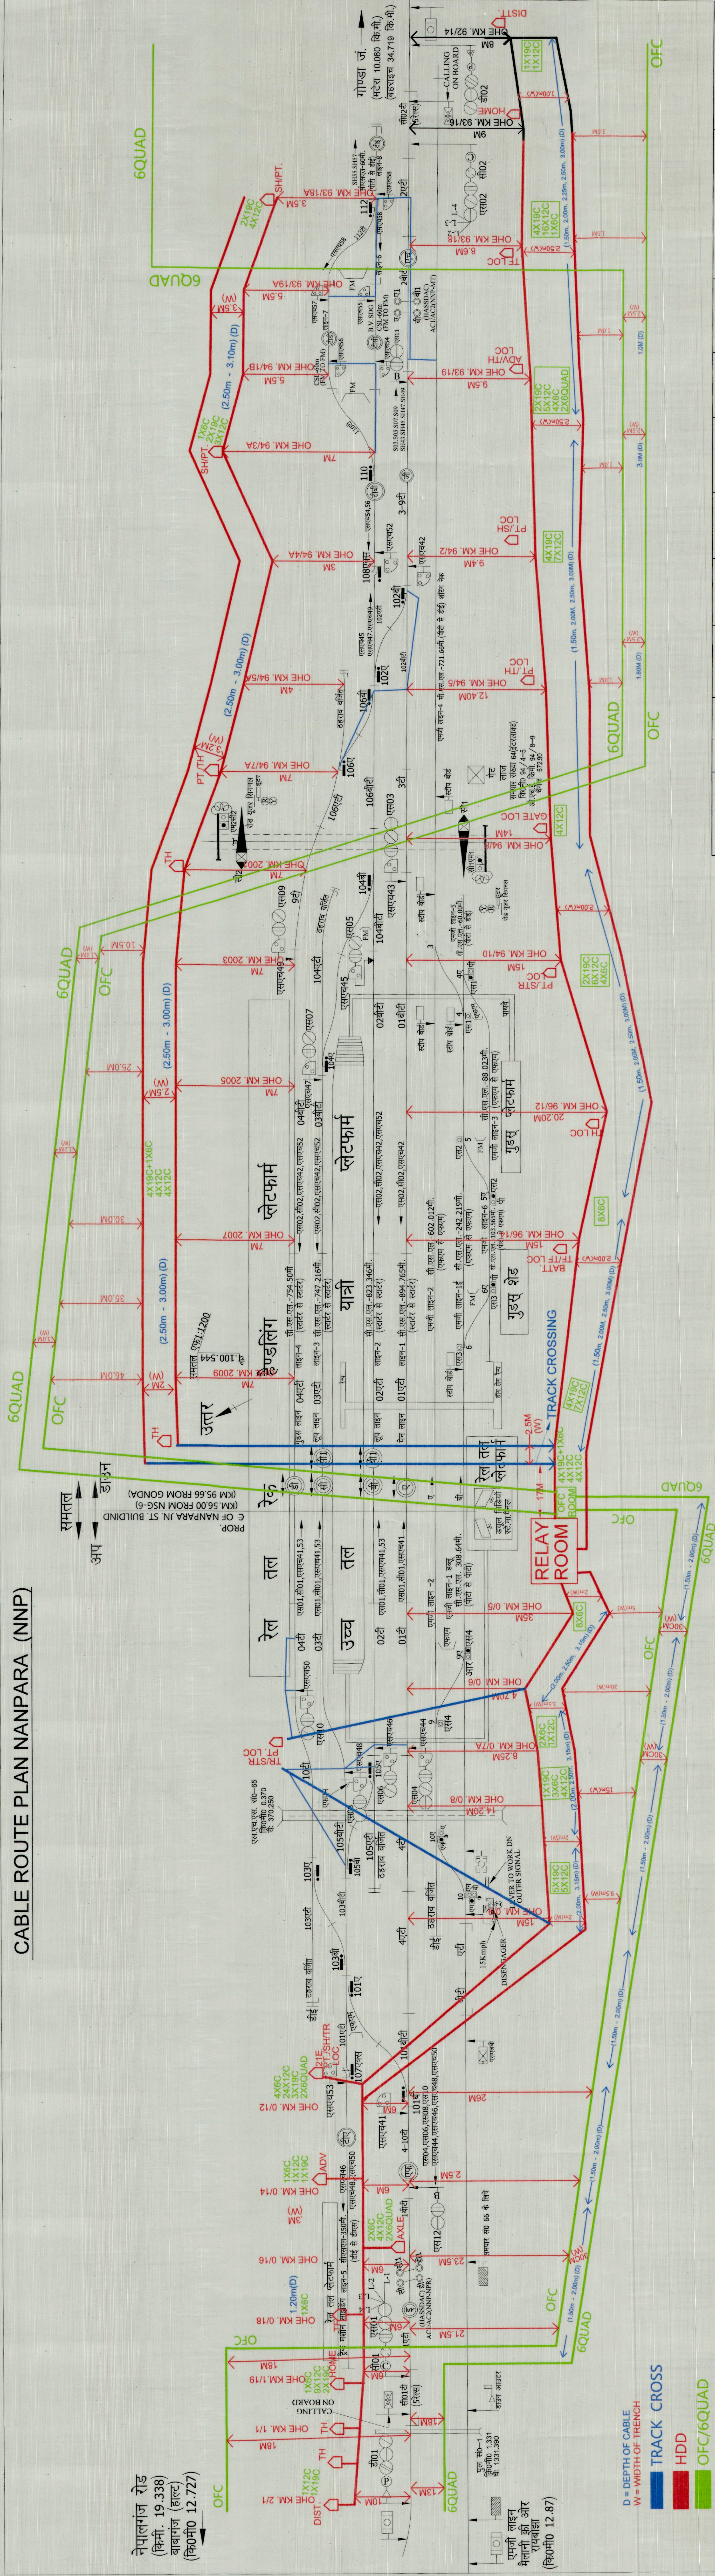

PREPARED BY ASHOK KUMAR SINGH WORK	SR.DEN//I N.E.R./Y/JUN	SSE//SIG./LMP N.E.R./Y/JUN	ADSTE//STP N.E.R./Y/JUN	 V. Subramanian 19/11/26	 M. B. S.	 D. S. S.	 D. S. S.	 D. S. S.	CABLE ROUTE PLAN	DRAWING NO.
									NANPARA JN.	DY.CSTE//CON//LIN ROUTE PLAN//NNP//25