


NORTH EASTERN RAILWAY

VARANASI DIVISION

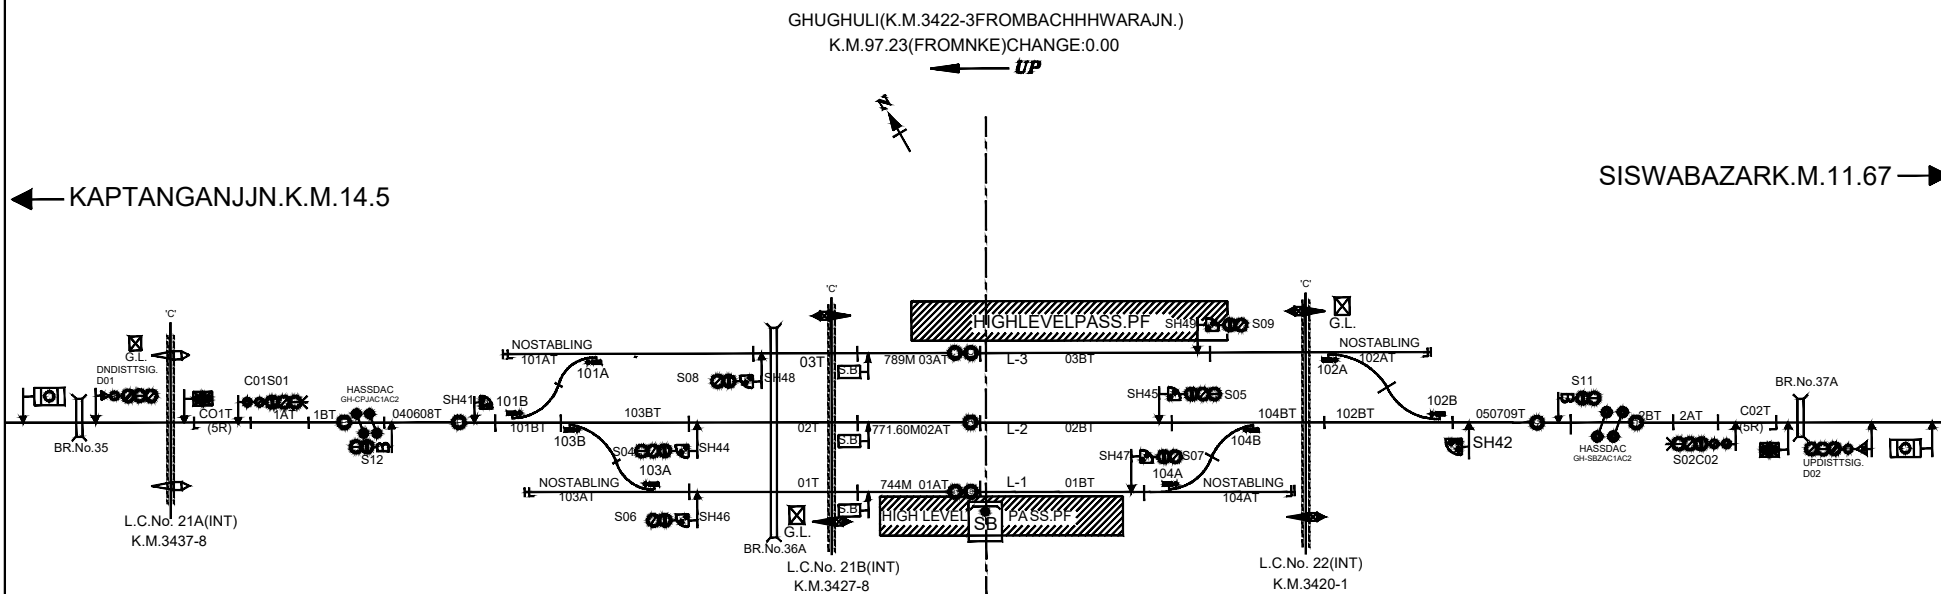

NOTE-

- 1.GAUGE-B.G.
2.CLASS-B
3.STANDARD OF INTERLOCKING-II (E.I.)

- 4.BLOCKWORKING-
- i. BLOCK PANEL UFSBI WITH HASSDAC ON SECTION GHUGHULI-KAPTANNGANJ
- ii. BLOCK PANEL UFSBI WITH HASSDAC ON SECTION GHUGHULI-SISWA BAZAR

NOT TO SCALE BASED ON RD No. RD.NER.BSB.GH.2024/ 215 ALT-'A'.

MINIATUREPLAN

GHUGHULI
(GH)