NORTH EASTERN RAILWAY

VARANASI DIVISION

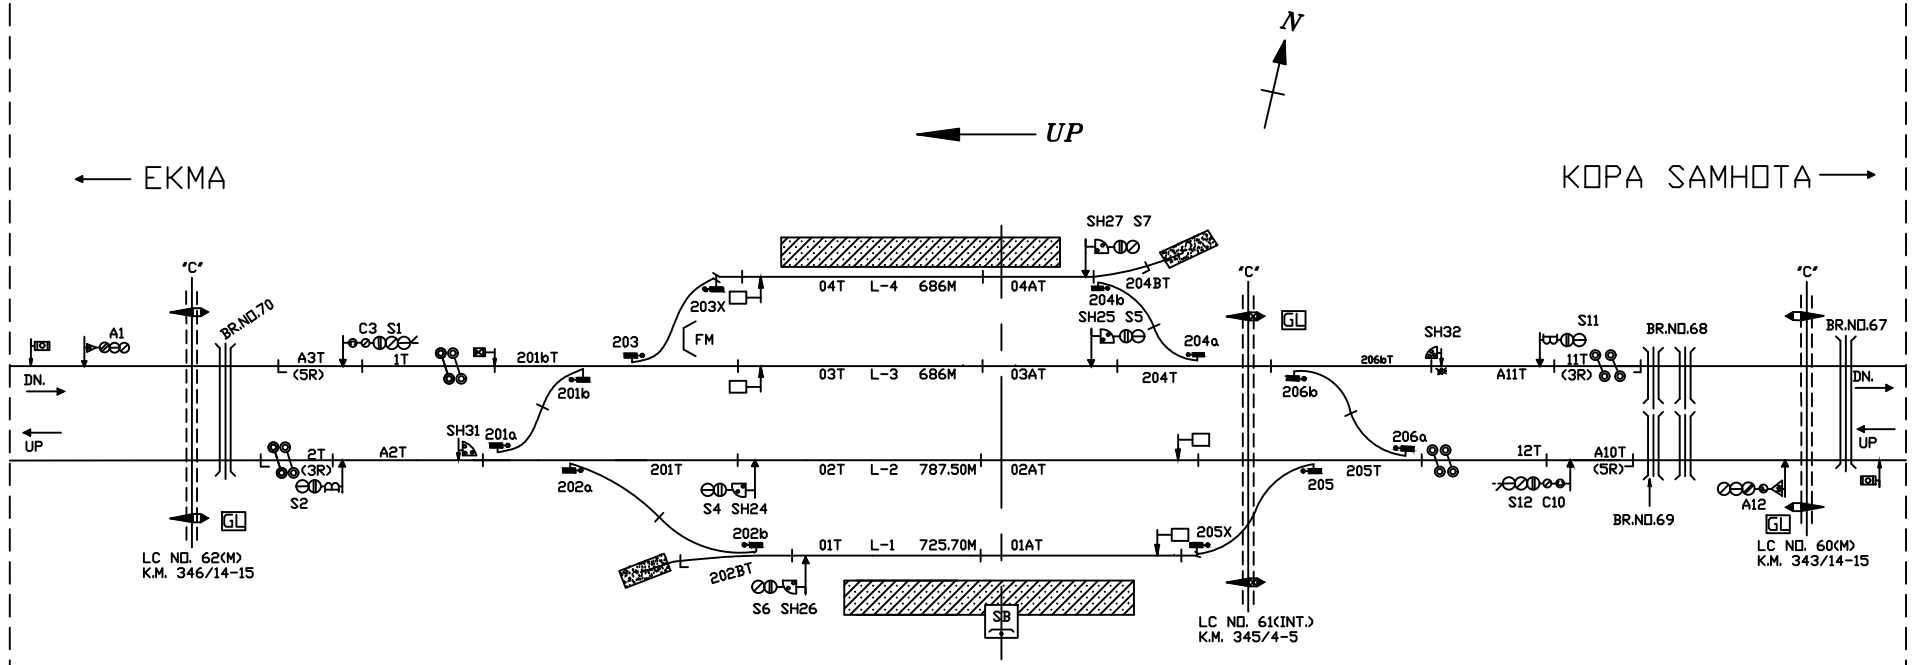

NOTE-
1. GAUGE - B.G.
2. CLASS - B
3. STANDARD OF INTERLOCKING - II
4. BLOCK WORKING -
   I. LOCK & BLOCK INSTT. WITH A/C ON SECTION DAUDPUR - KOPA SAMHOTA
   II LOCK & BLOCK INSTT. WITH A/C ON SECTION DAUDPUR - EKMA

NOT TO SCALE BASED ON RD No. Sr.DSTE/BSB/2018(RD)/79 ALT-A

MINIATURE PLAN

DAUDPUR

(DDP)