NORTH EASTERN RAILWAY

VARANASI DIVISION

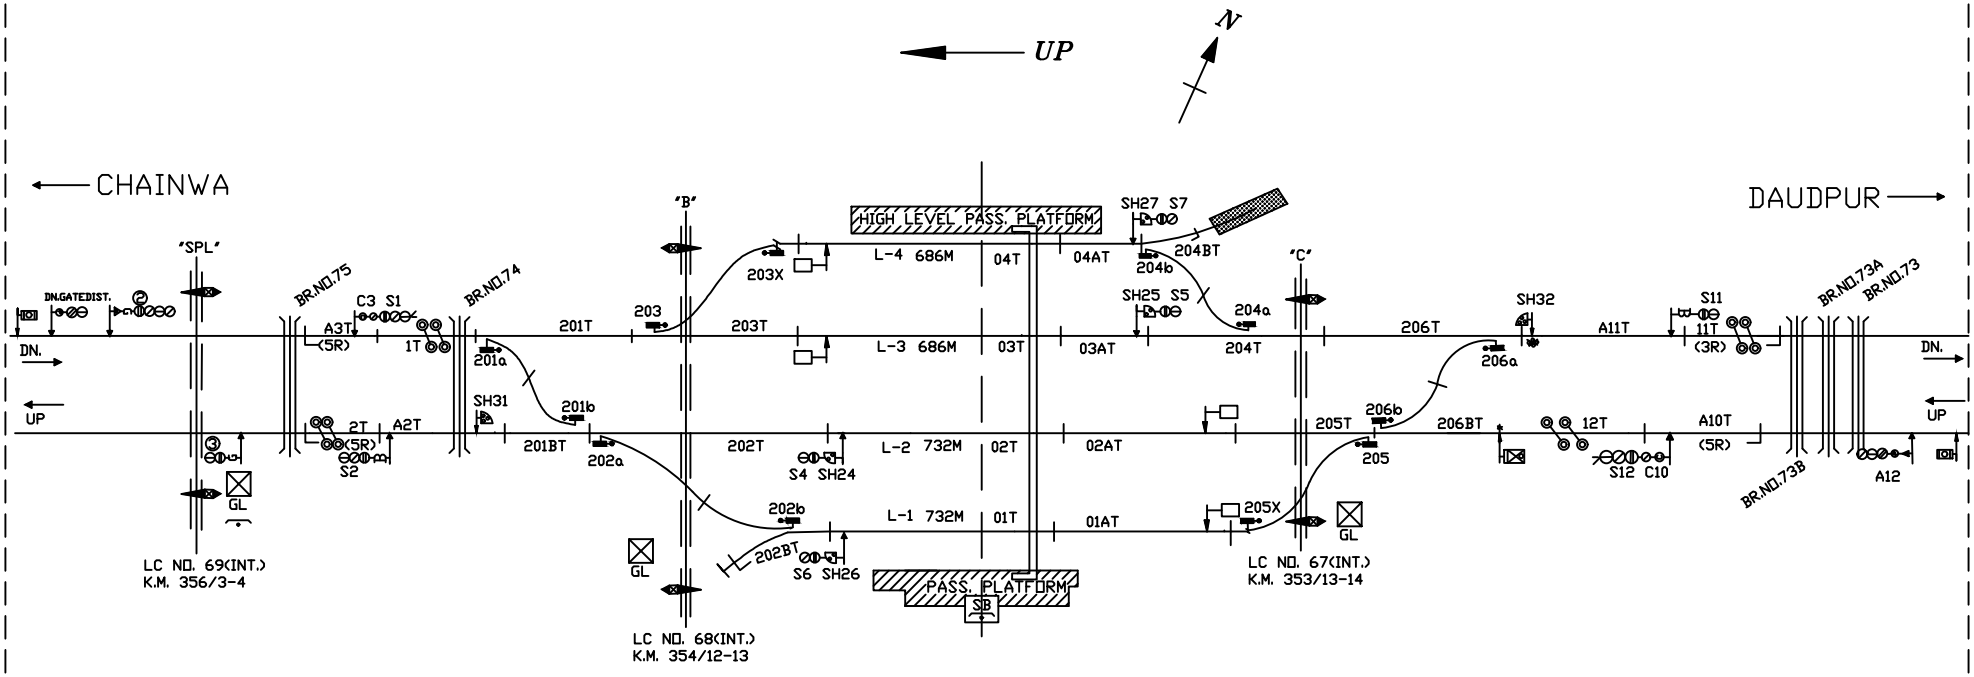

NOTE-
1. GAUGE - B.G.
2. CLASS - B
3. STANDARD OF INTERLOCKING - II
4. BLOCK WORKING -
   i. LOCK & BLOCK INSTT.WITH A/C ON SECTION EKMA - DAUDPUR
   ii LOCK & BLOCK INSTT.WITH A/C ON SECTION EKMA - CHAINWA

NOT TO SCALE BASED ON RD No. Sr.DSTE/BSB/2018(RD)/77 ALT-B

MINIATURE PLAN

EKMA

(EM)