


NORTH EASTERN RAILWAY

VARANASI DIVISION

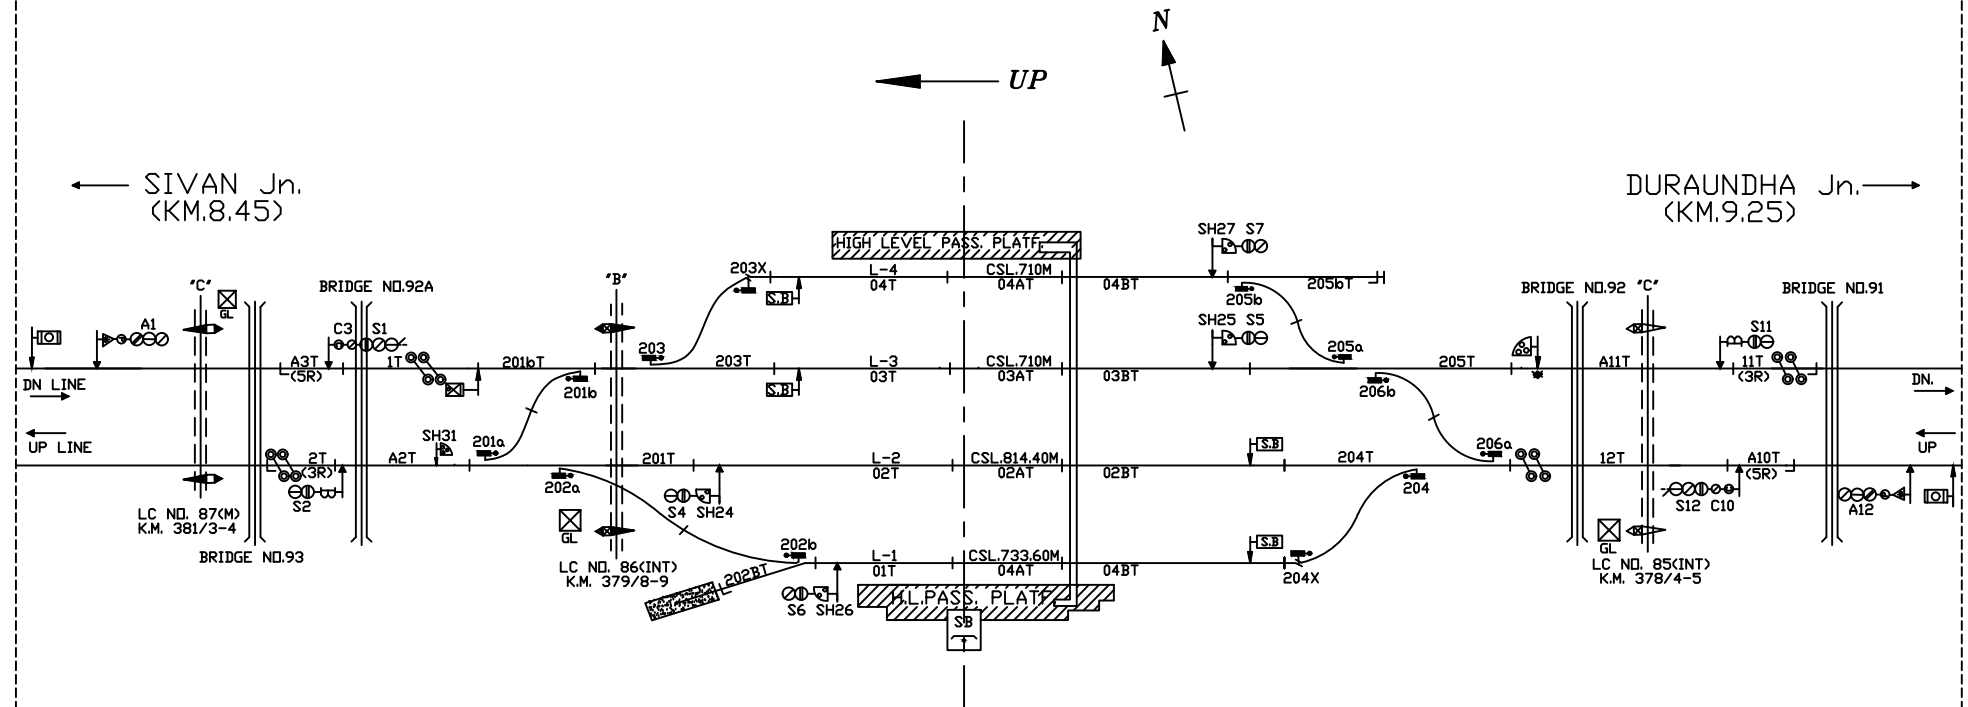

NOTE-

1. GAUGE - B.G.
2. CLASS - B
3. STANDARD OF INTERLOCKING - II
4. BLOCK WORKING -
 - i. LOCK & BLOCK INSTT. WITH A/C ON SECTION PACHRUKHI - DURAUNDHA Jn.
 - ii. LOCK & BLOCK INSTT. WITH A/C ON SECTION PACHRUKHI - SIVAN Jn.

NOT TO SCALE

BASED ON RD No. Sr.DSTE/BSB/2019(RD)/107 ALT-NILL

MINIATURE PLAN

PACHRUKHI
(PCK)