


NORTHEASTERN RAILWAY

VARANASI DIVISION

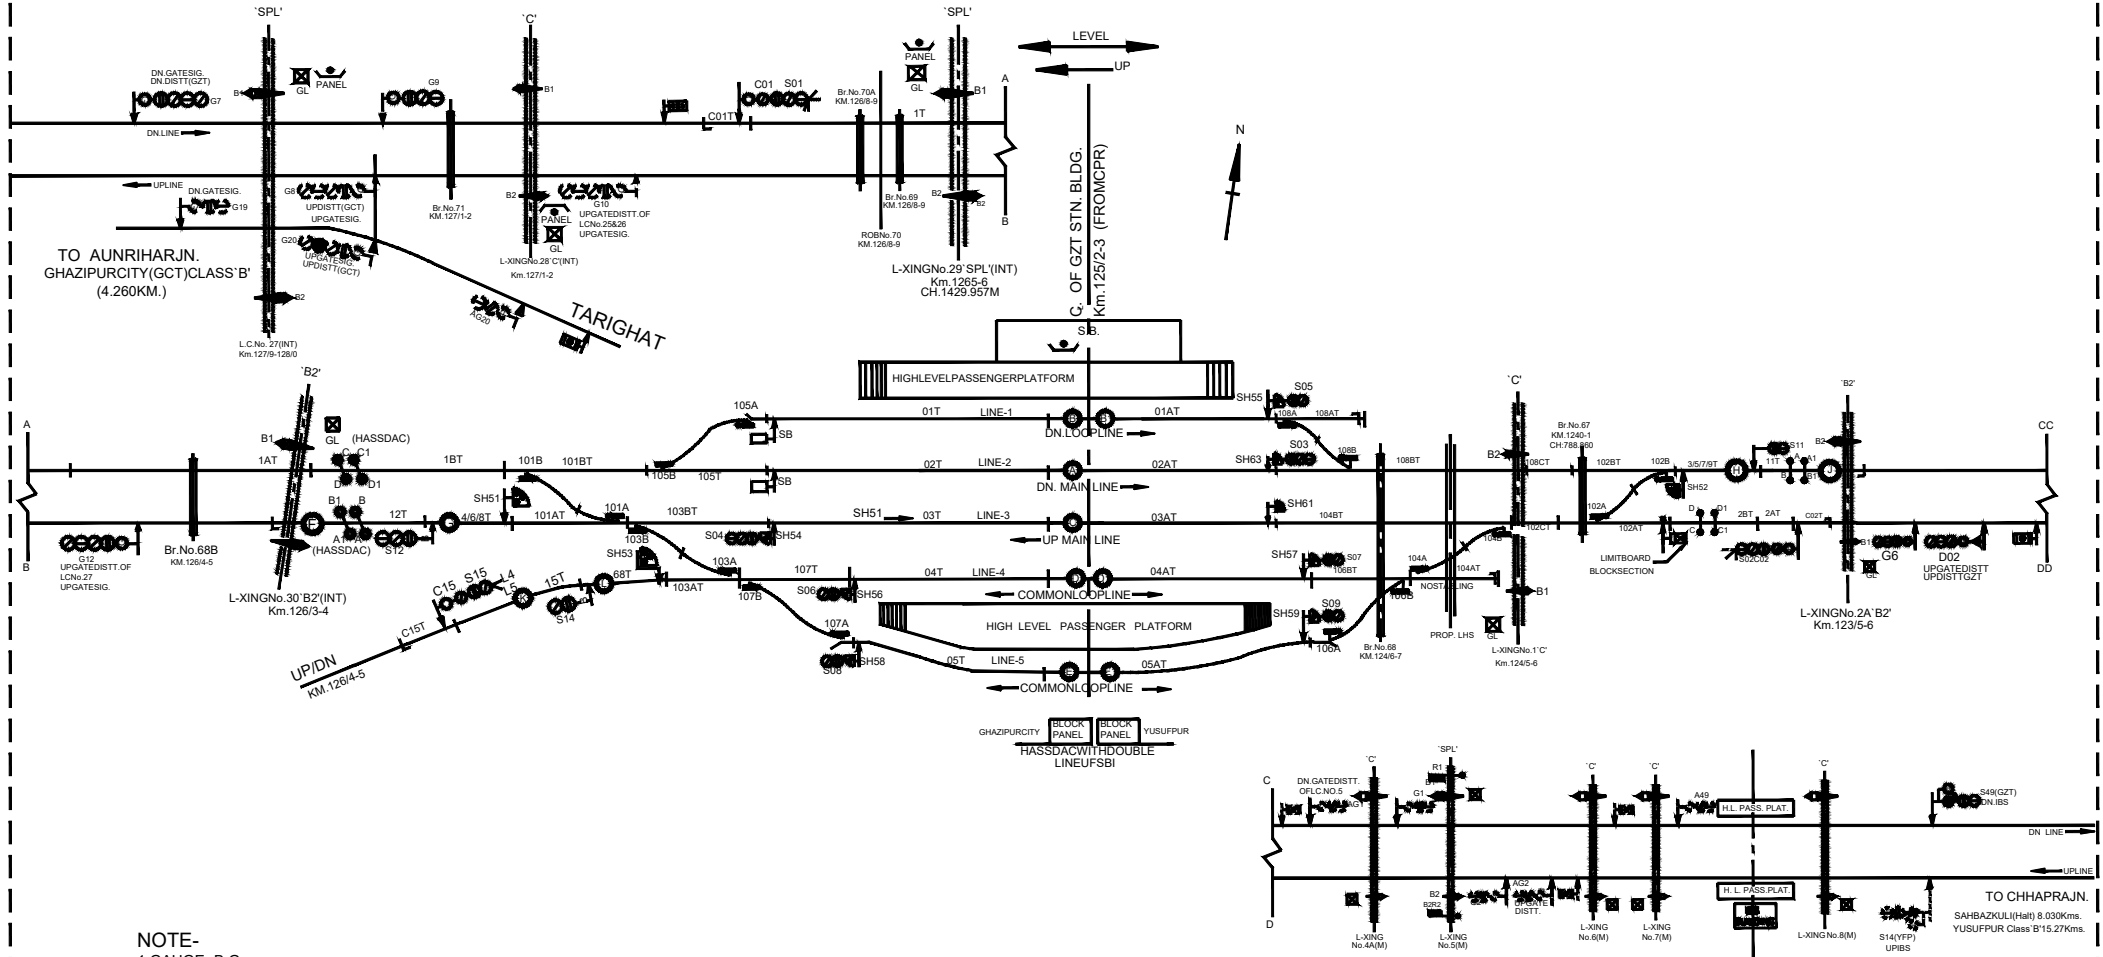

NOTE-

1. GAUGE- B.G.
2. CLASS - B
3. STANDARD OF INTERLOCKING- II WITH III (EQUIPMENT)

BLOCKWORKING-

- i.) BLOCK WORKING BY MEANS OF BPAC USING WITH UFSBI (HASSDAC) ON DOUBLE LINE SECTION GHAZIPURGHAT-GHAZIPURCITY
- ii.) BLOCK WORKING BY MEANS BPAC USING WITH UFSBI (HASSDAC) ON DOUBLE LINE SECTION GHAZIPURGHAT-YUSUPPUR
- iii.) BLOCK WORKING BY MEANS BPAC USING WITH UFSBION SINGLE LINE SECTION GHAZIPURGHAT-TARIGHAT

NOT TO SCALE BASED ON R.D.No. Sr.DSTE/BSB/2023(RD)/192 ALT-'A'

MINIATURE PLAN

GHAZIPURGHAT

(GZT)