
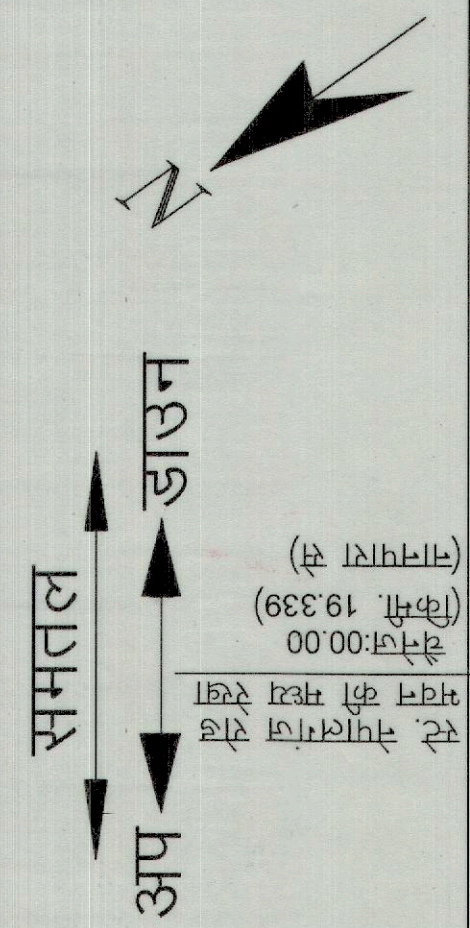


बहाराइच(बी.आर.के.)

किमी. 54.65
नानपारा जं.(एन.एन.पी.)
किमी. 19.330
बाबागंज (हाल्ट)
किमी. 6.810

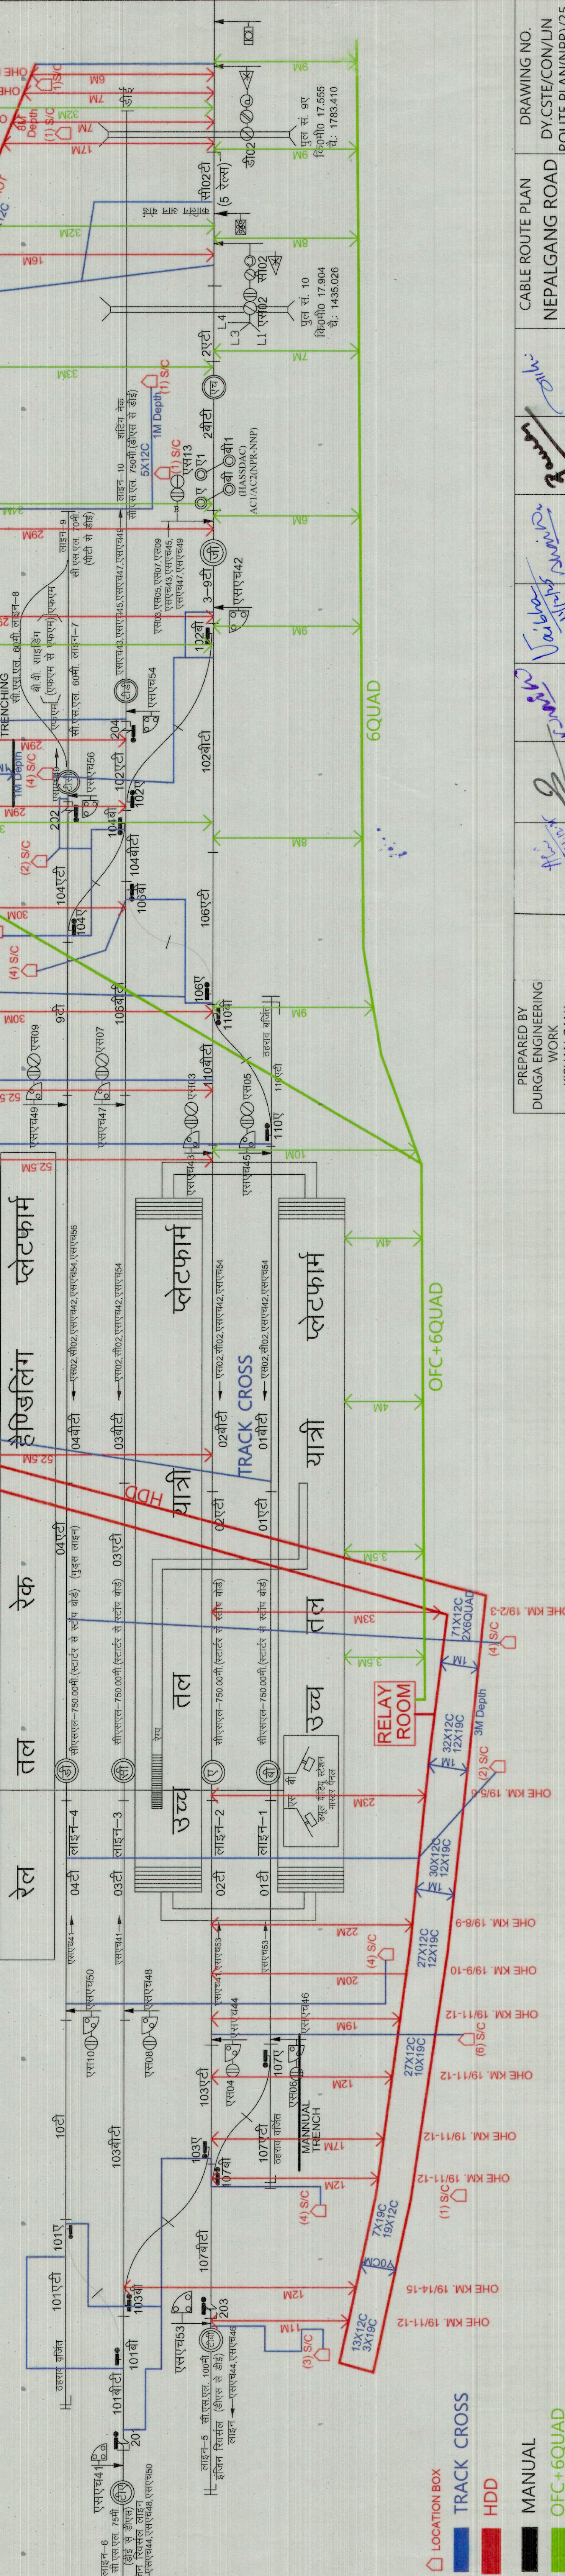

PREPARED BY
RGA ENGINEERING
WORK
KISHAN GANJ

SR/DEVI N.E.R./JUN	SSE/SIG./LMP N.E.R./Y.	ADSTE/GTP N.E.R./Y.	SRDSTE N.E.R./JUN	SSE/SIG./CON N.E.R./JUN	DY.CSTE/CON N.E.R./JUN	CABLE ROUTE PLAN NEPALGANG ROAD N. E. RAILWAY (JUN - DIVISION)	DRAWING NO. DY.CSTE/CON/JUN ROUTE PLAN(NPR)/25 DATE 14-12-2025
-----------------------	---------------------------	------------------------	----------------------	----------------------------	---------------------------	---	---

CABLE ROUTE PLAN
NEPALGANG ROAD

2011

12/25

2/2/20

10

PREPARED BY
DURGA ENGINEERING
WORK

HE KM. 19

THE KIN

THE

MANUAL
OEC+601AD

