


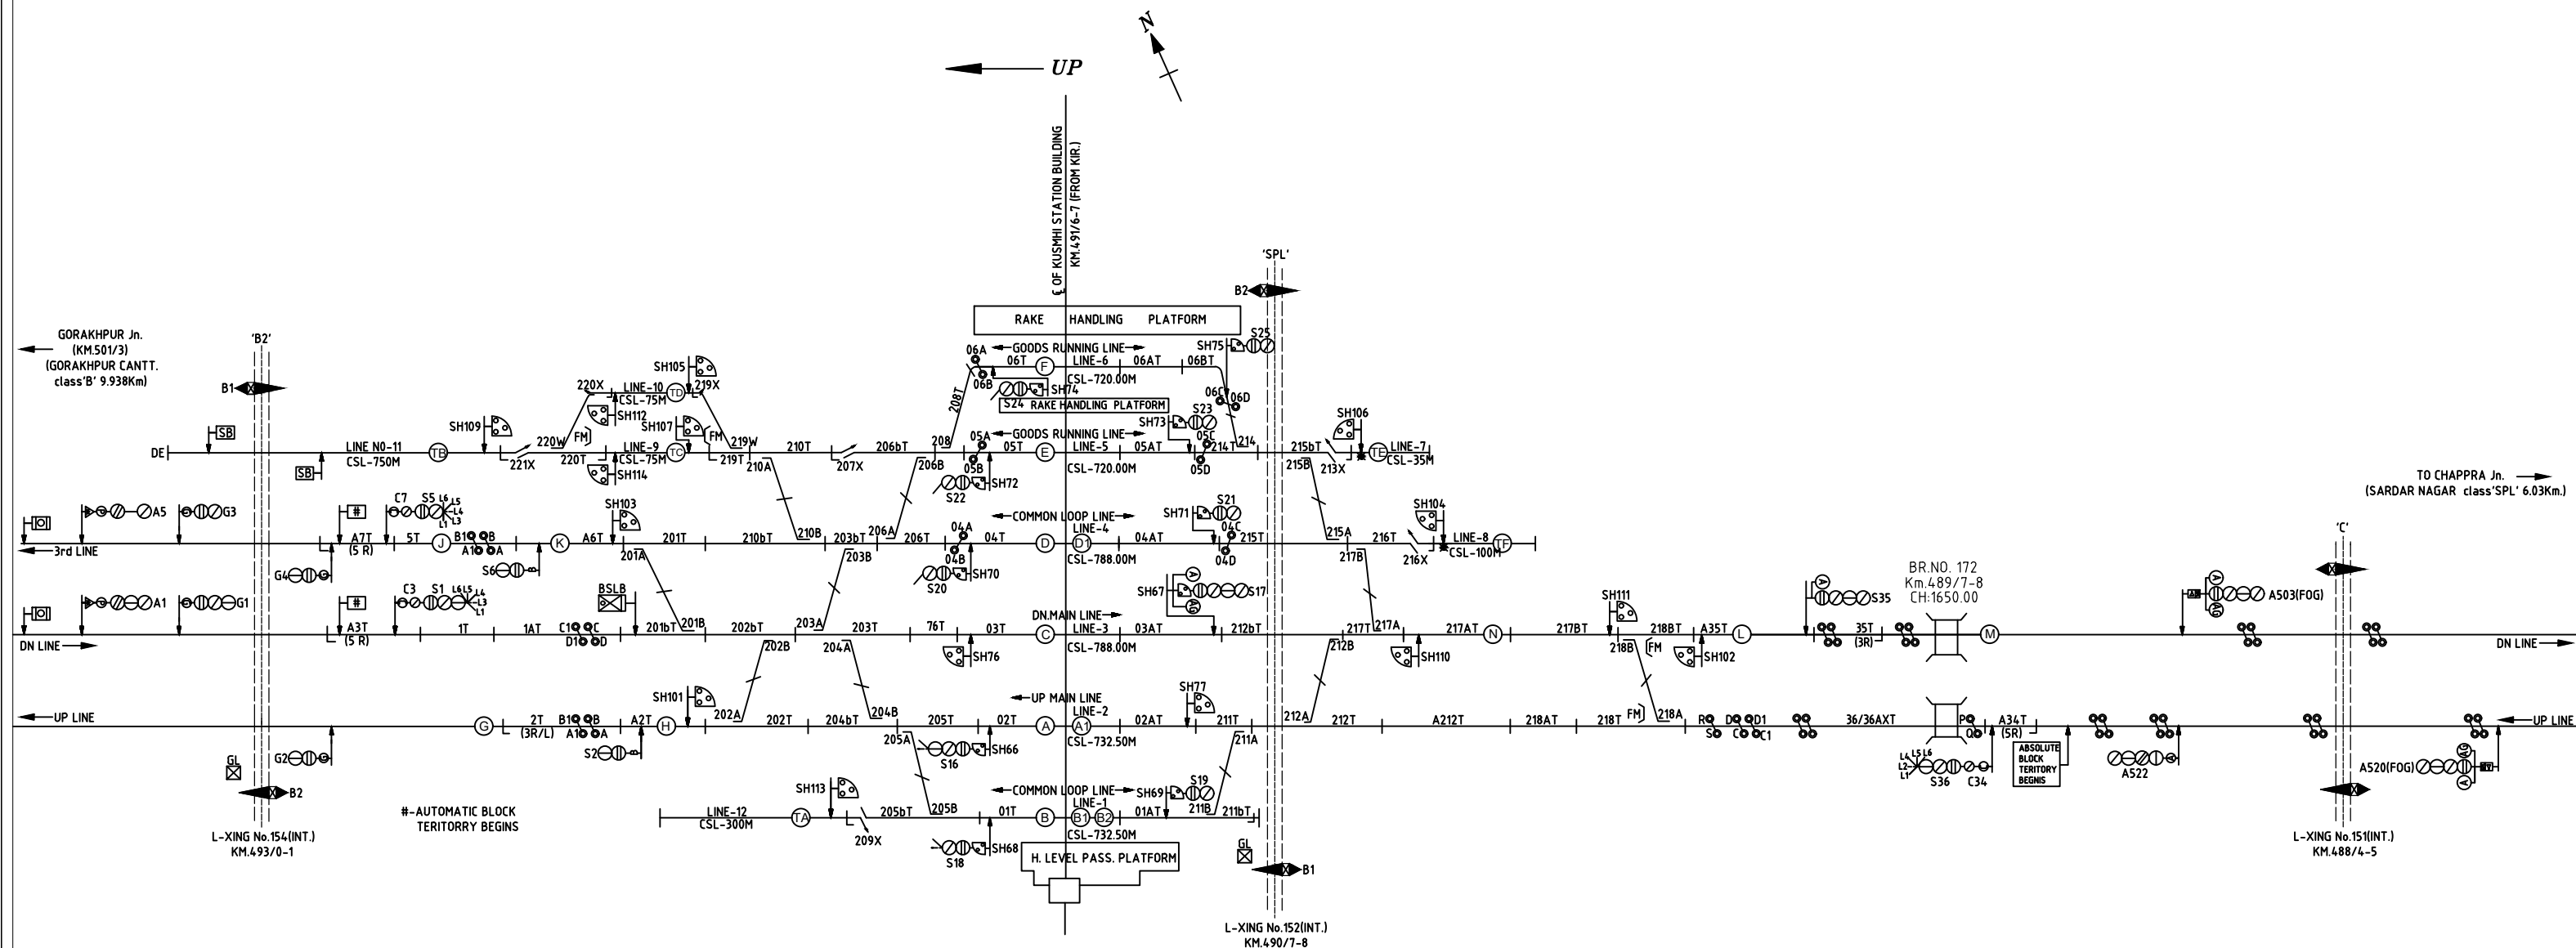

NOTE-

1. GAUGE - B.G.
2. CLASS - 'SPL'
3. STANDARD OF INTERLOCKING - II
4. BLOCK WORKING -
 - i. AUTOMATIC BLOCK SIGNALLING KUSAMHI - SARDAR NAGAR
 - ii BLOCK PANEL WITH BPAC USING UFSBI ON DOUBLE LINE SECTION KUSMHI - GORKHPUR CANTT.
 - iii BLOCK PANEL WITH BPAG USING UFSBI ON SINGLE LINE SECTION KUSMHI - GORKHPUR CANTT. (3rd LINE)

NOT TO SCALE

BASED ON RD No. Dy.CSTE/PROJECT/BSB/2024(RD)/01

ALT-NIL

MINIATURE PLAN

KUSMHI
(KHM)