NORTH EASTERN RAILWAY

VARANASI DIVISION

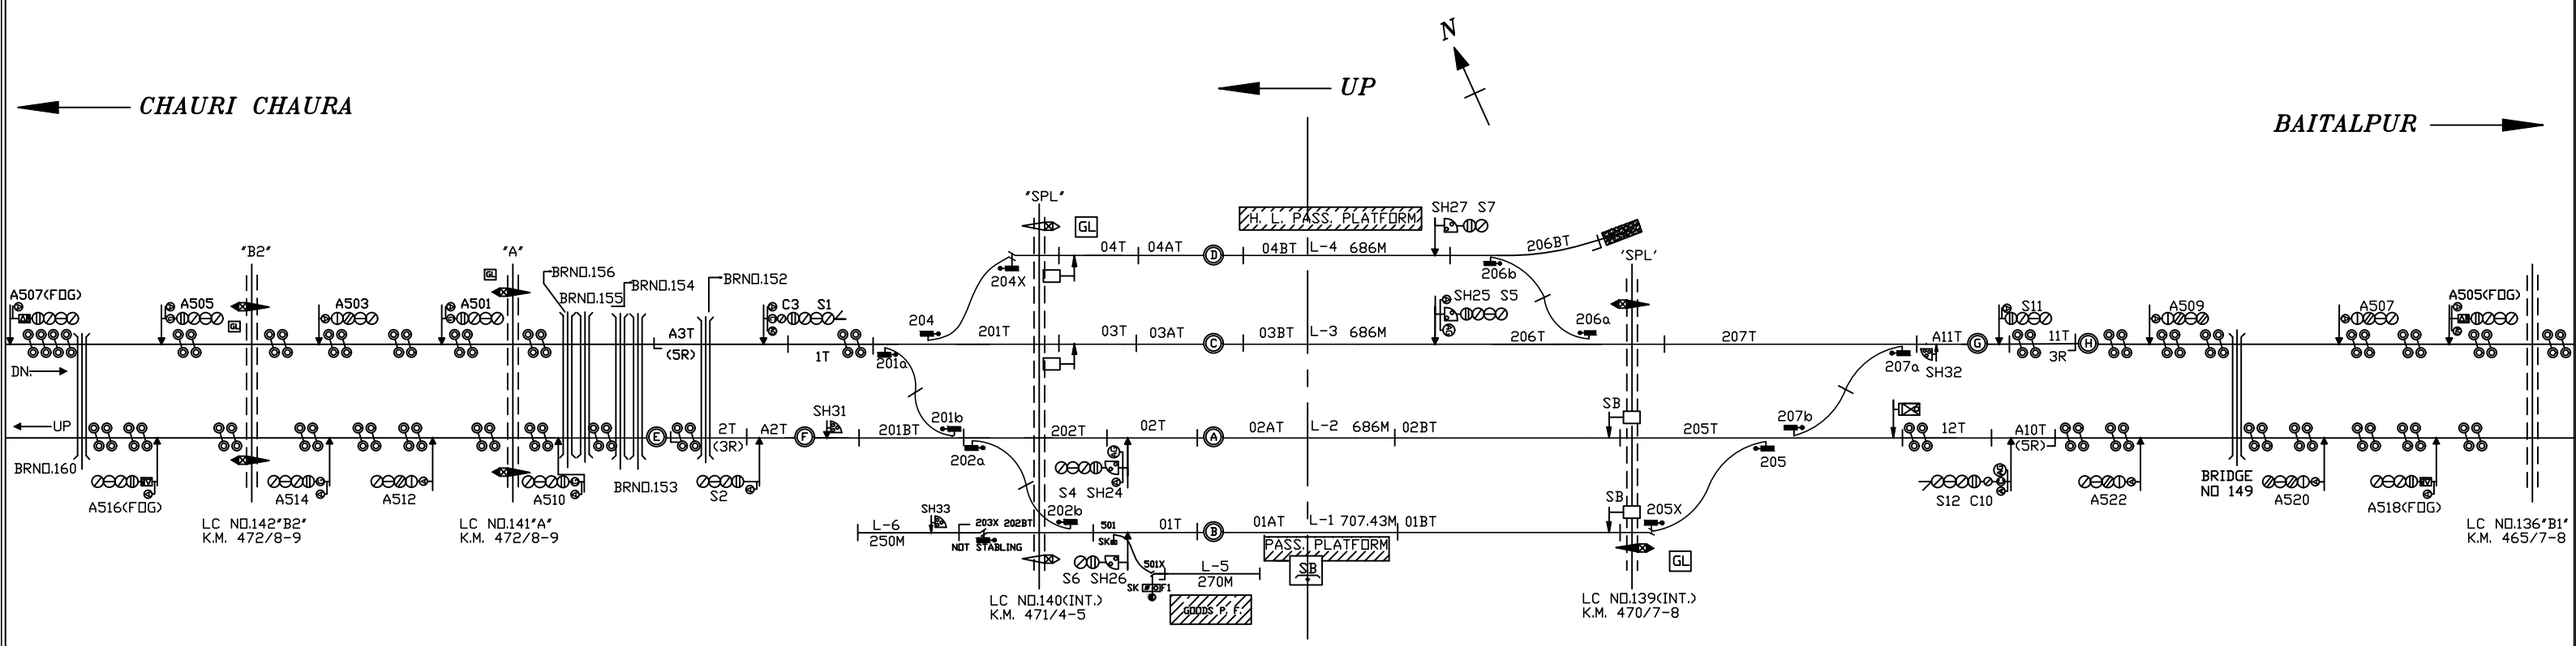

NOTE-

1. GAUGE - B.G.
2. CLASS - 'SPL'
3. STANDARD OF INTERLOCKING - II
4. BLOCK WORKING -
   i. AUTOMATIC BLOCK SIGNALLING GAURIBAZAR - CHAURICHAURA
   ii AUTOMATIC BLOCK SIGNALLING GAURIBAZAR - BAITALPUR

NOT TO SCALE BASED ON RD No. Dy.CSTE/PROJECT/BSB/GB/2024/(RD)/18 ALT-'NIL'

MINIATURE PLAN

GAURIBAZAR
(GB)