


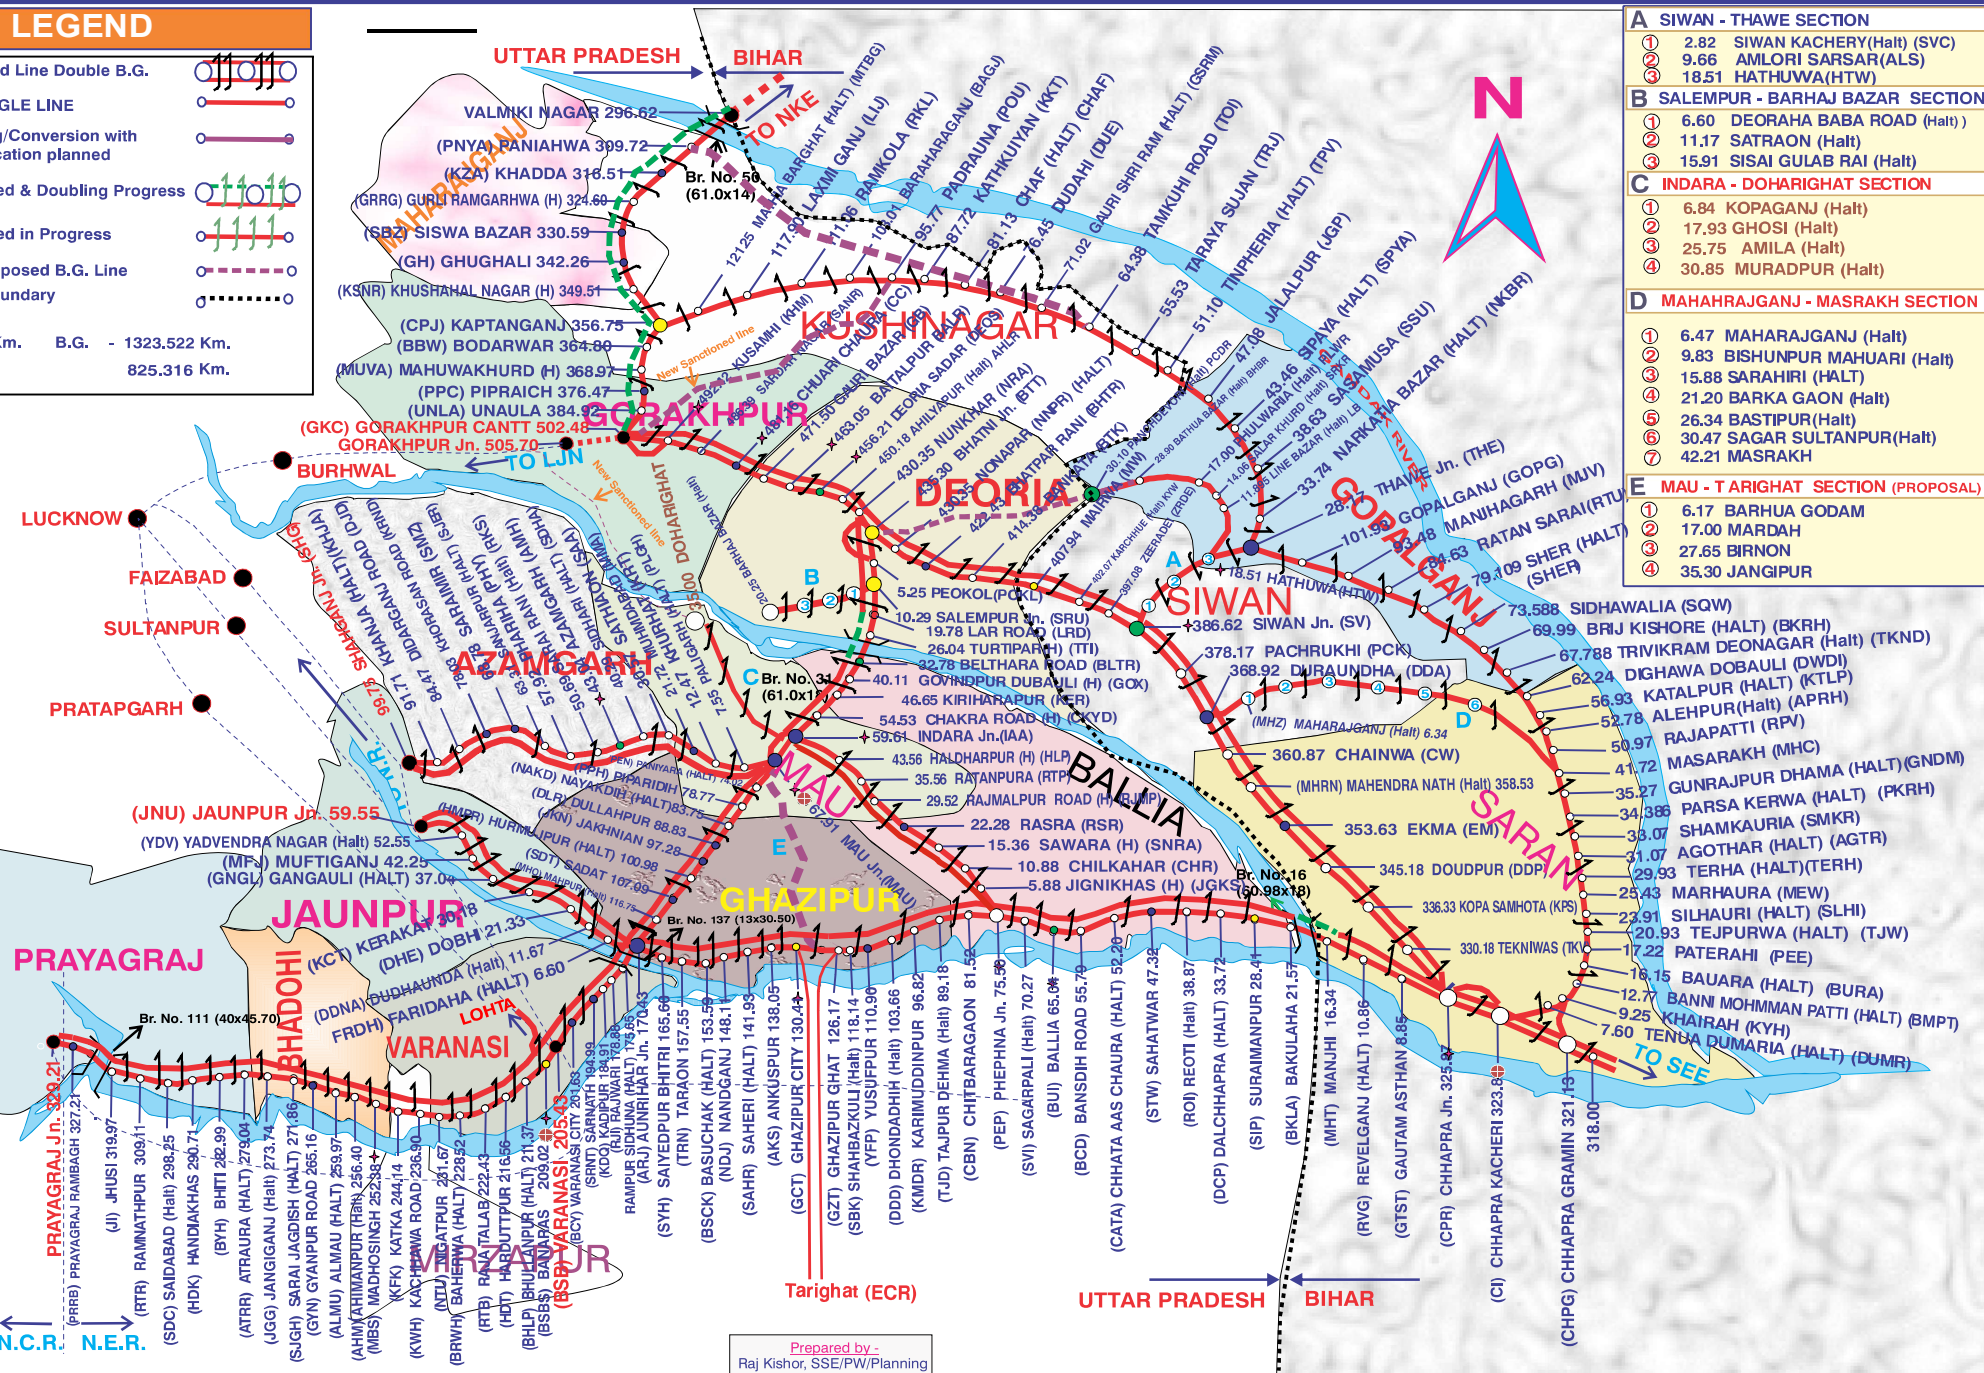

LEGEND

Electrified Line Double B.G.	
B.G. SINGLE LINE	
Doubling/Conversion with Electrification planned	
Electrified & Doubling Progress	
Electrified in Progress	
New Proposed B.G. Line	
State Boundary	
ROUTE Km.	B.G. - 1323.522 Km.
Doubling	825.316 Km.



Prepared by -
Raj Kishor, SSE/PW/Planning