NORTH EASTERN RAILWAY

VARANASI DIVISION

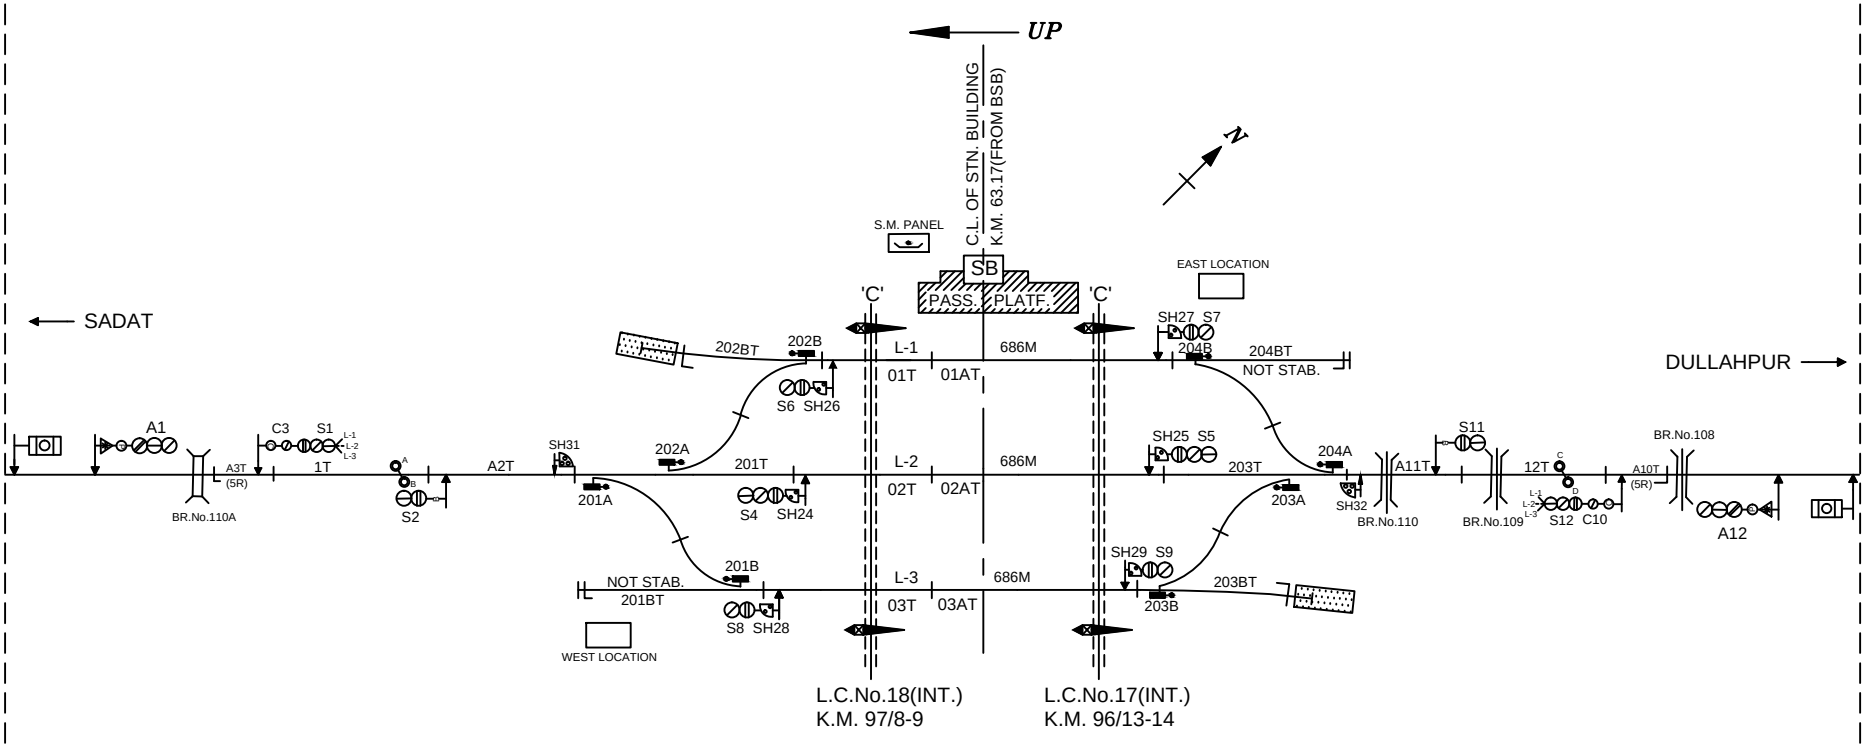


NOTE-

1. GAUGE - B.G.
2. CLASS - B
3. STANDARD OF INTERLOCKING - II(R)
4. BLOCK WORKING -
   i. BLOCK PANEL UFSBI WITH BPAC ON SECTION JAKHANIA - SADAT.
   ii BLOCK PANEL UFSBI WITH BPAC ON SECTION JAKHANIA - DULLAHPUR

NOT TO SCALE BASED ON RD No.Sr.DSTE/BSB/2018(RD)/81 ALT-'A'

MINIATURE PLAN

# JAKHANIA

(JKN)