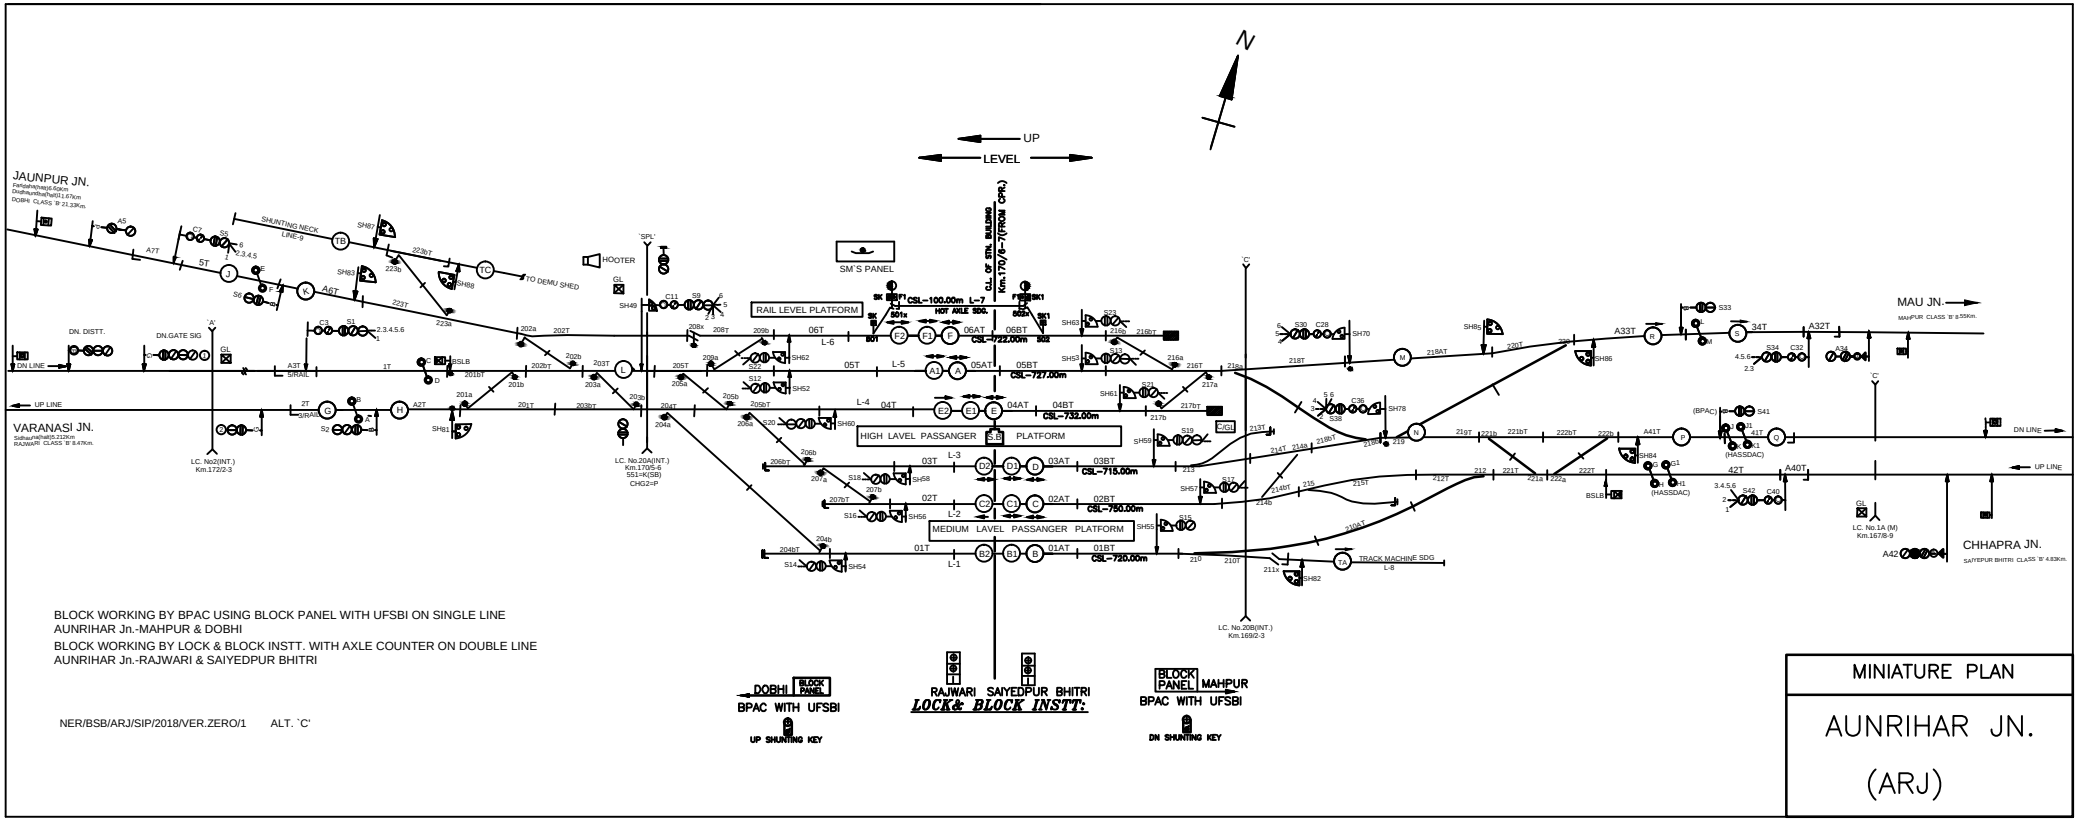

BLOCK WORKING BY BPAC USING BLOCK PANEL WITH UFSBI ON SINGLE LINE
AUNRIHAR Jn.-MAHPUR & DOBHI

BLOCK WORKING BY LOCK & BLOCK INSTT. WITH AXLE COUNTER ON DOUBLE LINE
AUNRIHAR Jn.-RAJWARI & SAIYEDPUR BHITRI

NER/BSB/ARJ/SIP/2018/VER.ZERO/1 ALT. `C'

MINIATURE PLAN

AUNRIHAR JN.

(ARJ)