PRODUCED BY AN AUTODESK EDUCATIONAL PRODUCT

NORTH EASTERN RAILWAY

VARANASI DIVISION

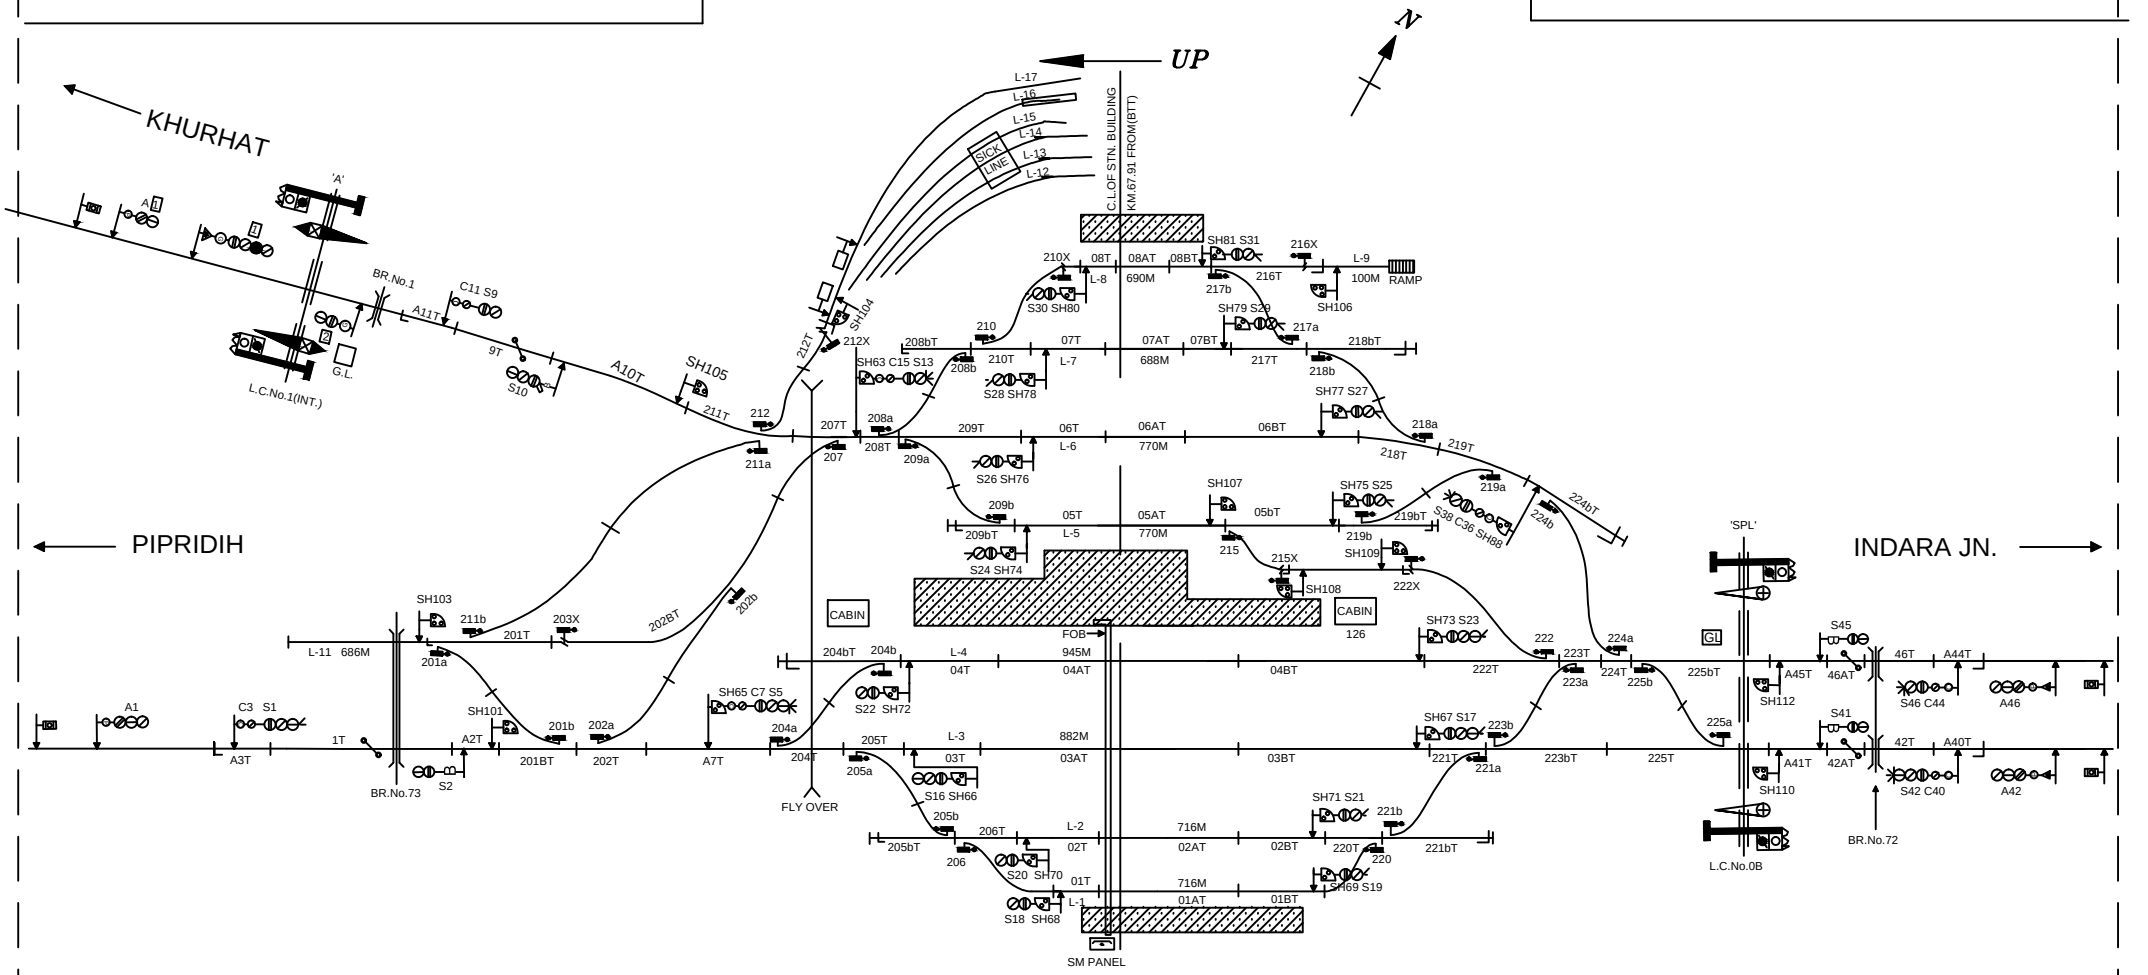

NOTE-

1. GAUGE - B.G.
2. CLASS - B
3. STANDARD OF INTERLOCKING - III
4. BLOCK WORKING -
   i. UFSBI WITH AXLE COUNTER ON SECTION MAU - INDARA Jn.(TWIN SINGLE LINE)
   ii UFSBI WITH AXLE COUNTER ON SECTION MAU - PIPRIDIH
   iii UFSBI WITH AXLE COUNTER. ON SECTION MAU - KHURHAT

NOT TO SCALE BASED ON RD No.Sr.DSTE/BSB/2018(RD)/91 ALT- D

MINIATURE PLAN

MAU

(MAU)

PRODUCED BY AN AUTODESK EDUCATIONAL PRODUCT

PRODUCED BY AN AUTODESK EDUCATIONAL PRODUCT

PRODUCED BY AN AUTODESK EDUCATIONAL PRODUCT