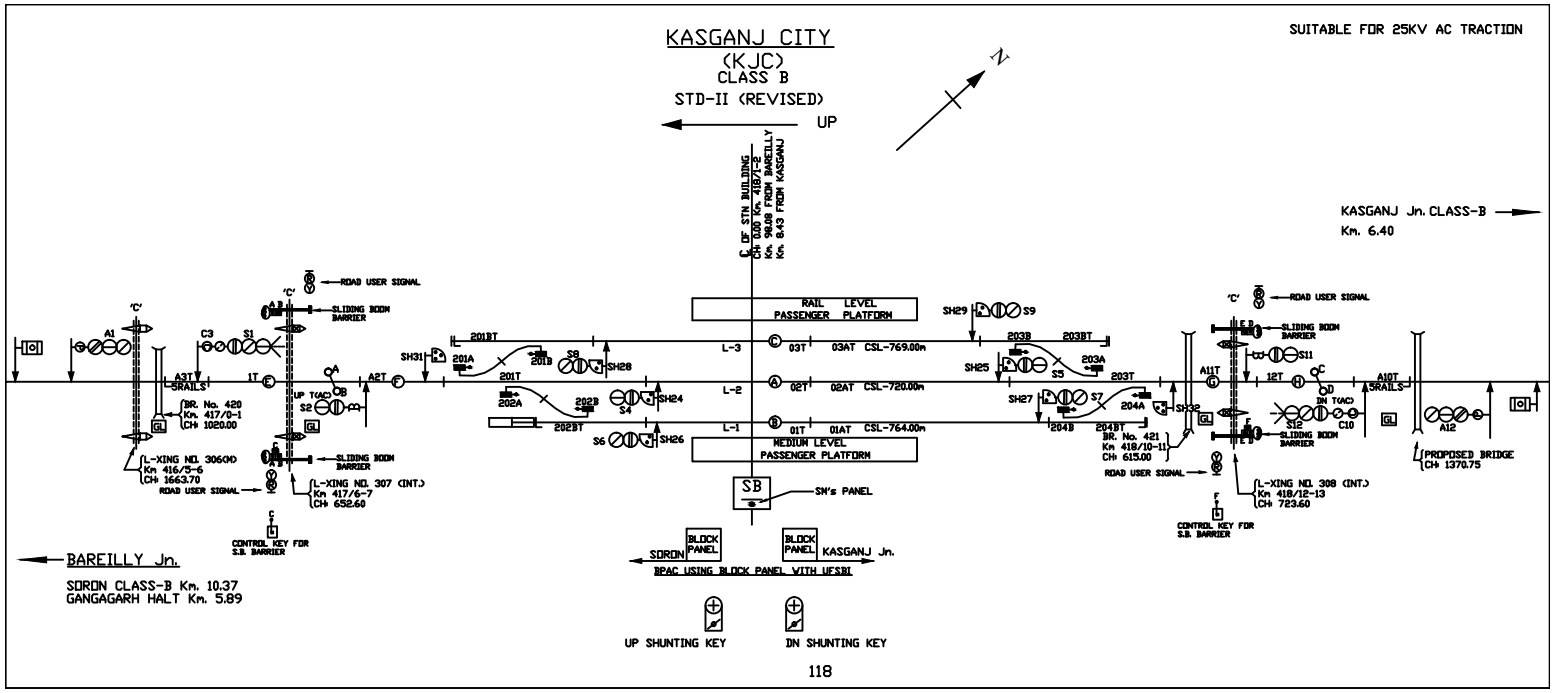
KASGANJ CITY
(KJC)
CLASS B
STD-II (REVISED)
SUITABLE FOR 25KV AC TRACTION
UP
N
℄ OF STN BUILDING
CH. 0.00 Km. 418/7-2
Km. 98.08 FROM BAREILLY
Km. 8.43 FROM KASGANJ
KASGANJ Jn. CLASS-B
Km. 6.40
RAIL LEVEL
PASSENGER PLATFORM
MEDIUM LEVEL
PASSENGER PLATFORM
L-3
L-2
L-1
03T
03AT CSL-769.00m
02T
02AT CSL-720.00m
01T
01AT CSL-764.00m
ROAD USER SIGNAL
SLIDING BOOM BARRIER
BR. No. 420
Km. 417/0-1
CH+ 1020.00
L-XING NO. 306(H)
Km 416/5-6
CH+ 1663.70
L-XING NO. 307 (INT.)
Km 417/6-7
CH+ 652.60
CONTROL KEY FOR S.B. BARRIER
BR. No. 421
Km 418/10-11
CH+ 615.00
L-XING NO. 308 (INT.)
Km 418/12-13
CH+ 723.60
PROPOSED BRIDGE
CH+ 1370.75
SB
SM's PANEL
BLOCK PANEL
SORON
KASGANJ Jn.
BPAC USING BLOCK PANEL WITH UFSBI
UP SHUNTING KEY
DN SHUNTING KEY
BAREILLY Jn.
SORON CLASS-B Km. 10.37
GANGAGARH HALT Km. 5.89