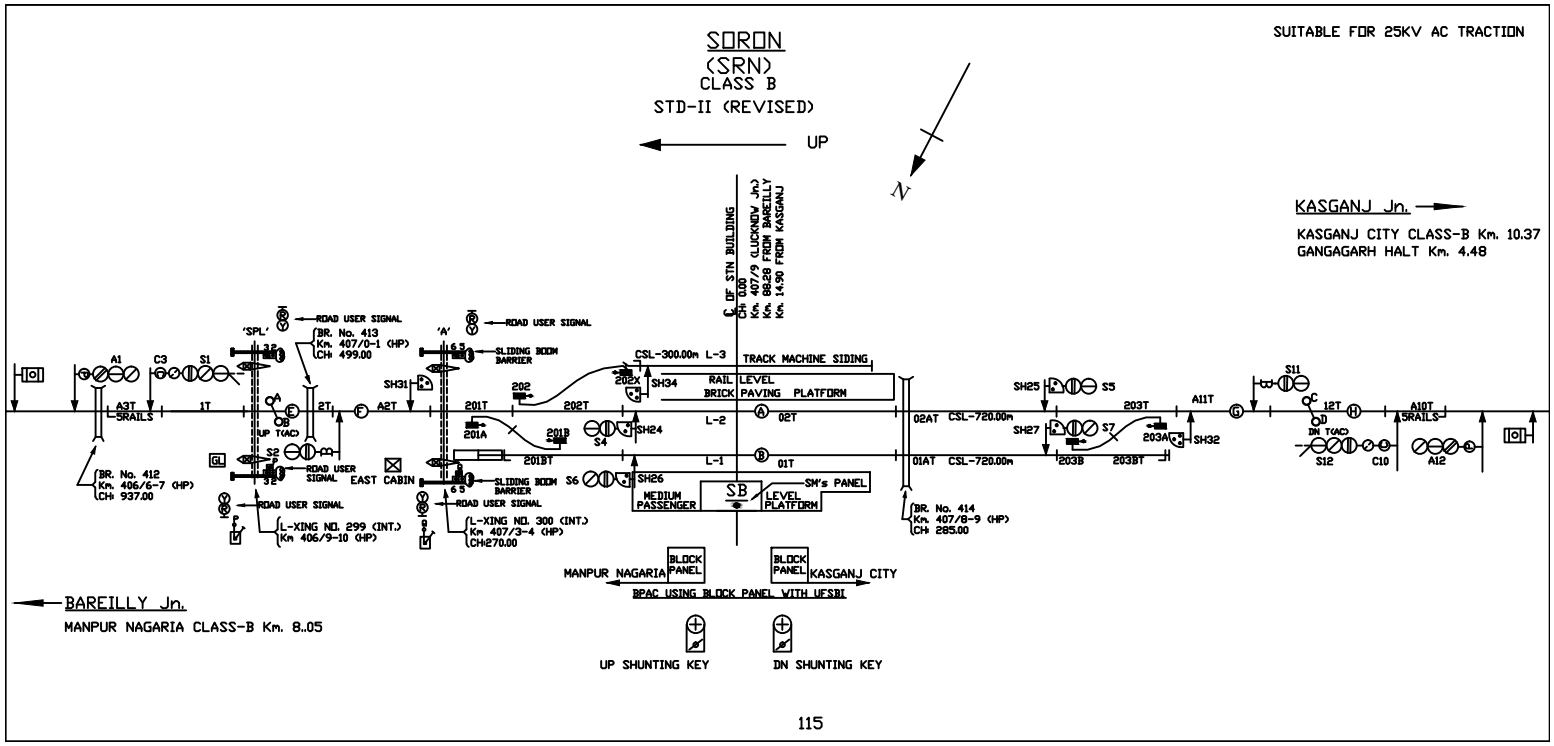
SORON
(SRN)
CLASS B
STD-II (REVISED)
SUITABLE FOR 25KV AC TRACTION
UP
N
KASGANJ Jn.
KASGANJ CITY CLASS-B Km. 10.37
GANGAGARH HALT Km. 4.48
℄ OF STN BUILDING
CH 0.00
Km. 407/9 (LUCKNOW Jn.)
Km. 88.28 FROM BAREILLY
Km. 14.90 FROM KASGANJ
ROAD USER SIGNAL
BR. No. 413
Km. 407/0-1 (HP)
CH: 499.00
SLIDING BOOM BARRIER
CSL-300.00m
L-3
TRACK MACHINE SIDING
RAIL LEVEL
BRICK PAVING PLATFORM
L-2
L-1
02T
01T
02AT
01AT
CSL-720.00m
SH34
SH31
SH24
SH26
SH25
SH27
SH32
SM's PANEL
MEDIUM PASSENGER
LEVEL PLATFORM
SB
EAST CABIN
BR. No. 412
Km. 406/6-7 (HP)
CH: 937.00
L-XING NO. 299 (INT.)
Km 406/9-10 (HP)
L-XING NO. 300 (INT.)
Km 407/3-4 (HP)
CH:270.00
BR. No. 414
Km. 407/8-9 (HP)
CH: 285.00
MANPUR NAGARIA
BLOCK PANEL
KASGANJ CITY
BPAC USING BLOCK PANEL WITH UFSBI
UP SHUNTING KEY
DN SHUNTING KEY
BAREILLY Jn.
MANPUR NAGARIA CLASS-B Km. 8.05