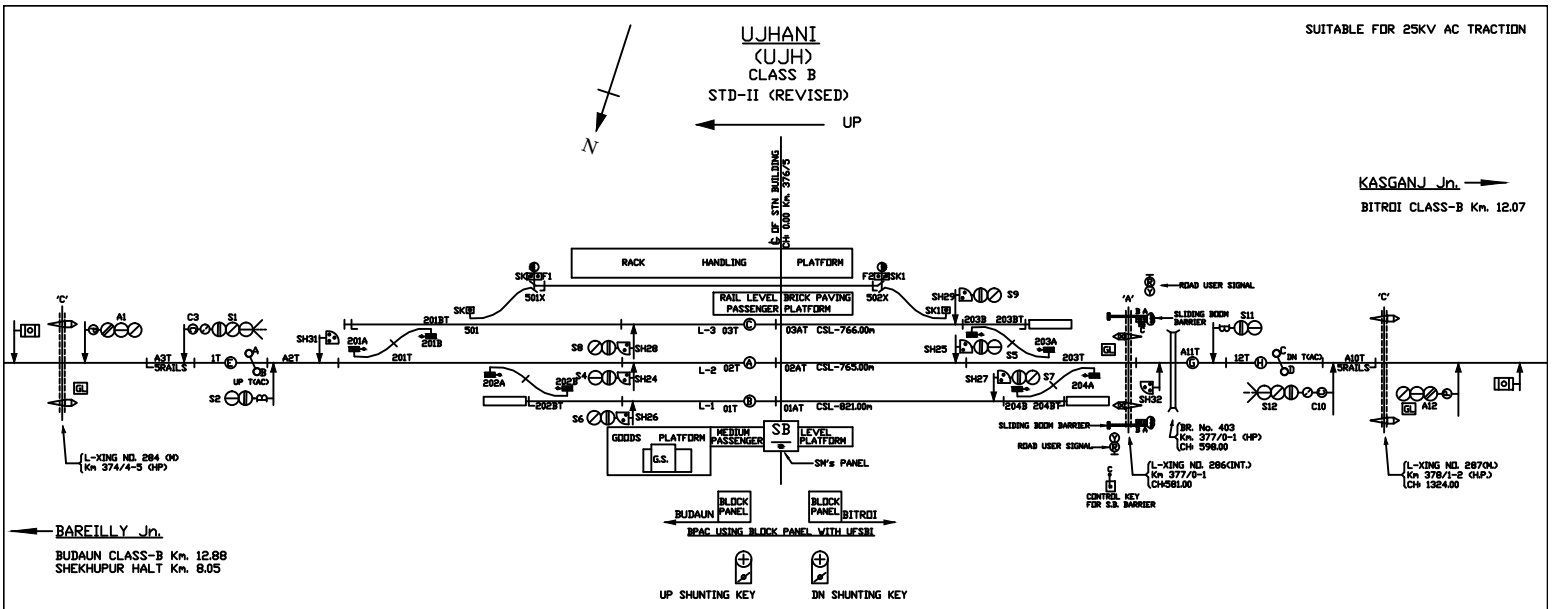
UJHANI
(UJH)
CLASS B
STD-II (REVISED)
SUITABLE FOR 25KV AC TRACTION
UP
N
KASGANJ Jn.
BITROI CLASS-B Km. 12.07
RACK
HANDLING
PLATFORM
RAIL LEVEL PASSENGER
BRICK PAVING PLATFORM
L-3 03T
03AT CSL-766.00m
L-2 02T
02AT CSL-765.00m
L-1 01T
01AT CSL-821.00m
GOODS
PLATFORM
G.S.
MEDIUM PASSENGER
SB
LEVEL PLATFORM
SN's PANEL
BLOCK PANEL
BUDAUN
BITROI
BPAC USING BLOCK PANEL WITH UFSBI
UP SHUNTING KEY
DN SHUNTING KEY
ROAD USER SIGNAL
SLIDING BOOM BARRIER
CONTROL KEY FOR S.B. BARRIER
BR. No. 403
Km. 377/0-1 (HP)
CH 598.00
L-XING NO. 286(INT.)
Km 377/0-1
CH=581.00
L-XING NO. 284 (M)
Km 374/4-5 (HP)
L-XING NO. 287(M.)
Km 378/1-2 (HP.)
CH= 1324.00
BAREILLY Jn.
BUDAUN CLASS-B Km. 12.88
SHEKHUPUR HALT Km. 8.05