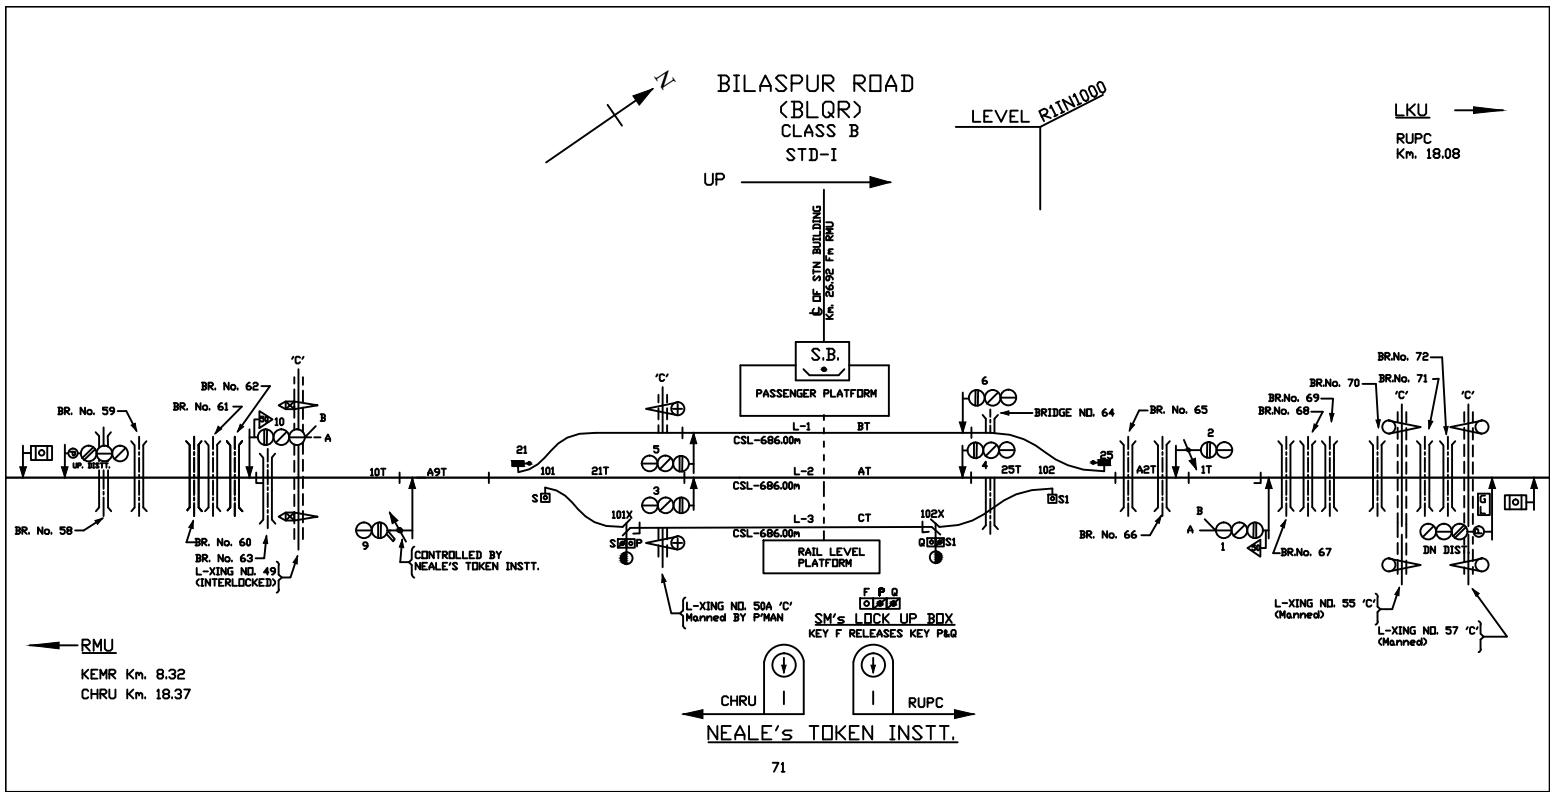
BILASPUR ROAD
(BLQR)
CLASS B
STD-I
N
UP
LEVEL R1IN1000
LKU
RUPC
Km. 18.08
℄ OF STN BUILDING
Km. 26.32 Fm RMU
S.B.
PASSENGER PLATFORM
RAIL LEVEL PLATFORM
L-1
BT
CSL-686.00m
L-2
AT
CSL-686.00m
L-3
CT
CSL-686.00m
BR. No. 59
BR. No. 58
BR. No. 62
BR. No. 61
BR. No. 60
BR. No. 63
L-XING NO. 49
(INTERLOCKED)
'C'
10T
A9T
21
101
21T
101X
102X
102
25T
25
A2T
1T
BRIDGE NO. 64
BR. No. 65
BR. No. 66
BR.No. 67
BR.No. 68
BR.No. 69
BR.No. 70
BR.No. 71
BR.No. 72
DN DIS
CONTROLLED BY
NEALE'S TOKEN INSTT.
L-XING NO. 50A 'C'
Manned BY P'MAN
F P Q
SM's LOCK UP BOX
KEY F RELEASES KEY P&Q
L-XING NO. 55 'C'
(Manned)
L-XING NO. 57 'C'
(Manned)
RMU
KEMR Km. 8.32
CHRU Km. 18.37
CHRU
RUPC
NEALE's TOKEN INSTT.