NORTH EASTERN RAILWAY

VARANASI DIVISION

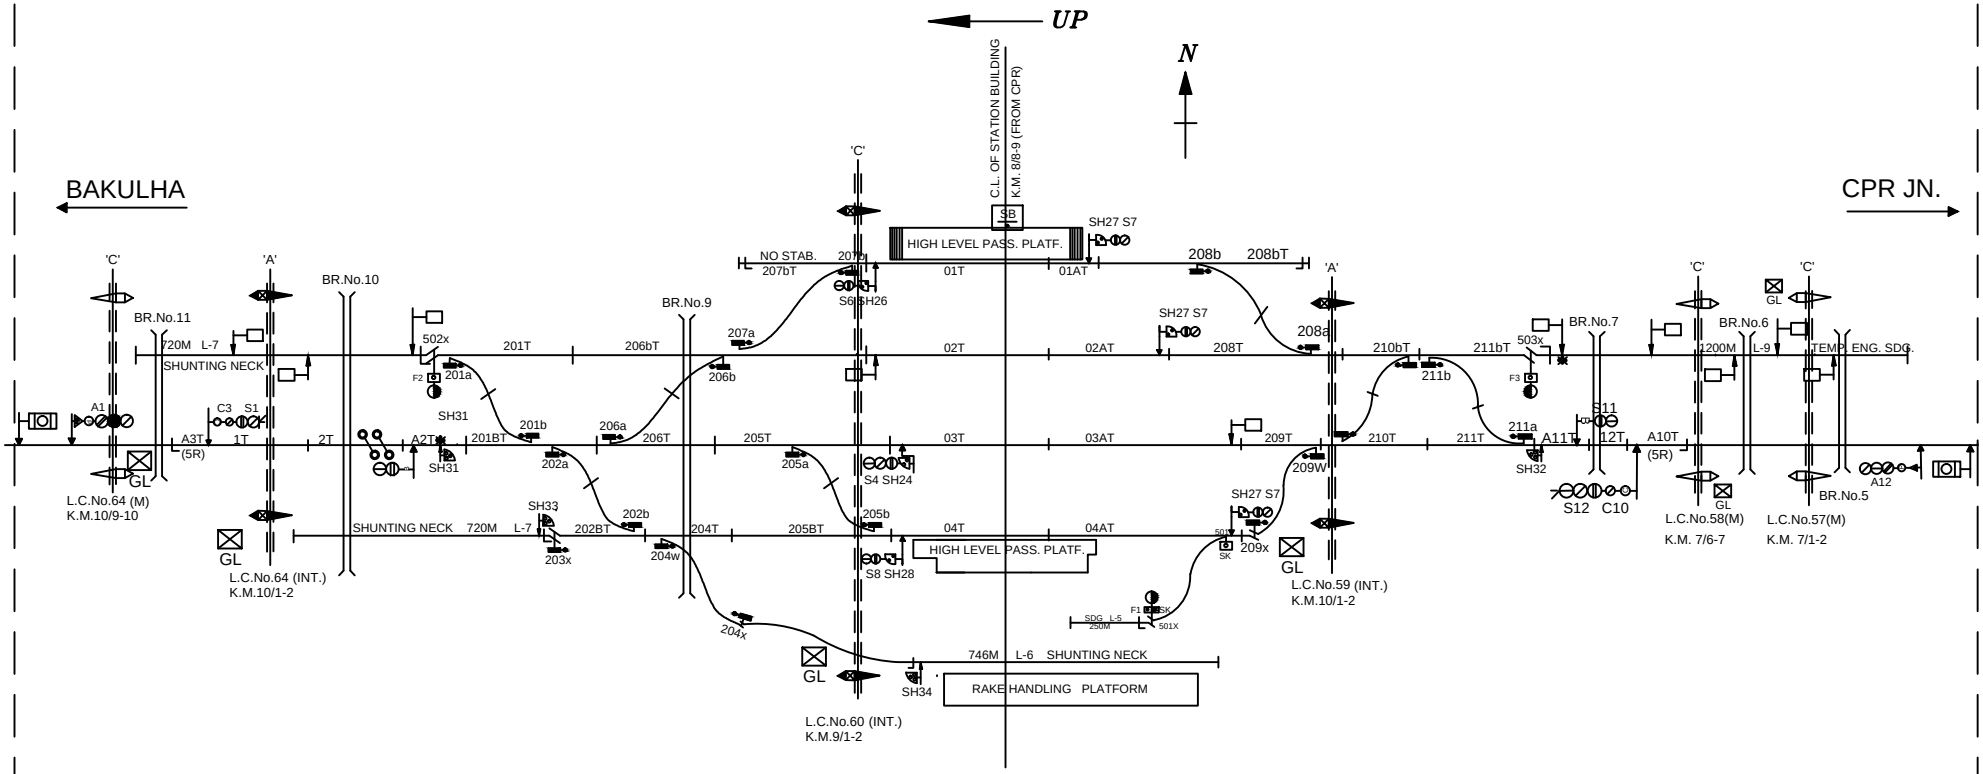


NOTE-

1. GAUGE - B.G.
2. CLASS - B
3. STANDARD OF INTERLOCKING - II
4. BLOCK WORKING -
   i. DIADO TOKENLESS BLOCK INSTT. ON SECTION GAUTAM ASTHAN - CHHAPRA Jn.
   ii UFSBI WITH AXLE COUNTER ON SECTION GAUTAMSTHAN - BAKULHA

NOT TO SCALE BASED ON R.D.No. SR.DSTE/BSB/2018(RD)/96 ALT-NIL

MINIATURE PLAN

# GAUTAMSTHAN

(GTST)