REOTI

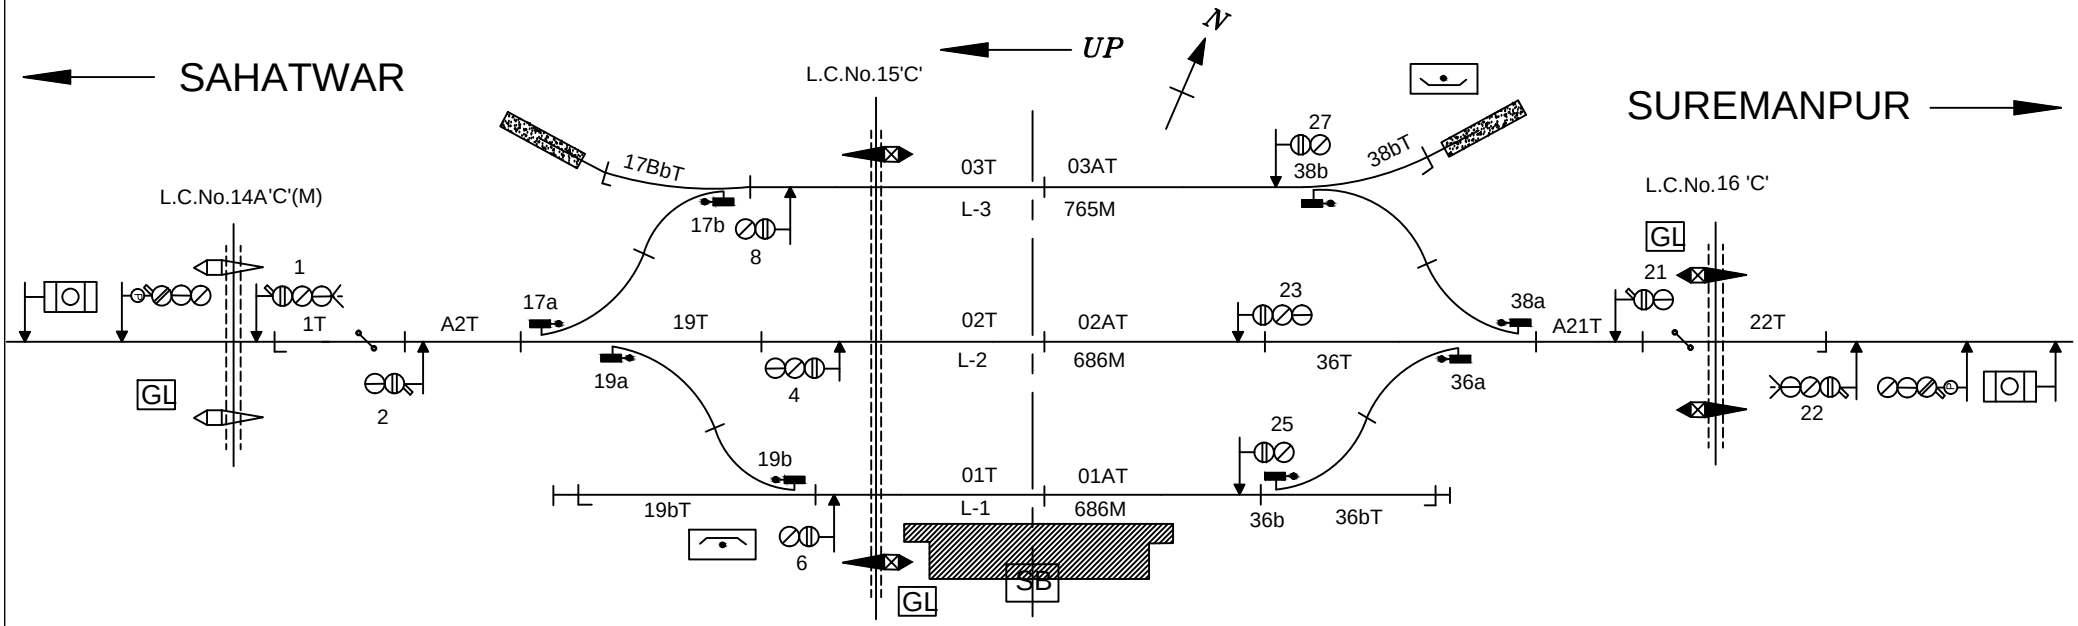

NOTE-

1. GAUGE - B.G.
2. CLASS - B
3. STANDARD OF INTERLOCKING - III
4. BLOCK WORKING -
   i. UFSBI WITH AXLE COUNTER ON SECTION REOTI - SUREMANPUR.
   ii UFSBI WITH AXLE COUNTER ON SECTION REOTI - SAHATWAR.

NOT TO SCALE BASED ON R.D. No. SrDSTE/BSB/2018(RD)/69 ALT-'A'

MINIATURE PLAN

REOTI

(ROI)