PRODUCED BY AN AUTODESK EDUCATIONAL PRODUCT

PRODUCED BY AN AUTODESK EDUCATIONAL PRODUCT

PRODUCED BY AN AUTODESK EDUCATIONAL PRODUCT

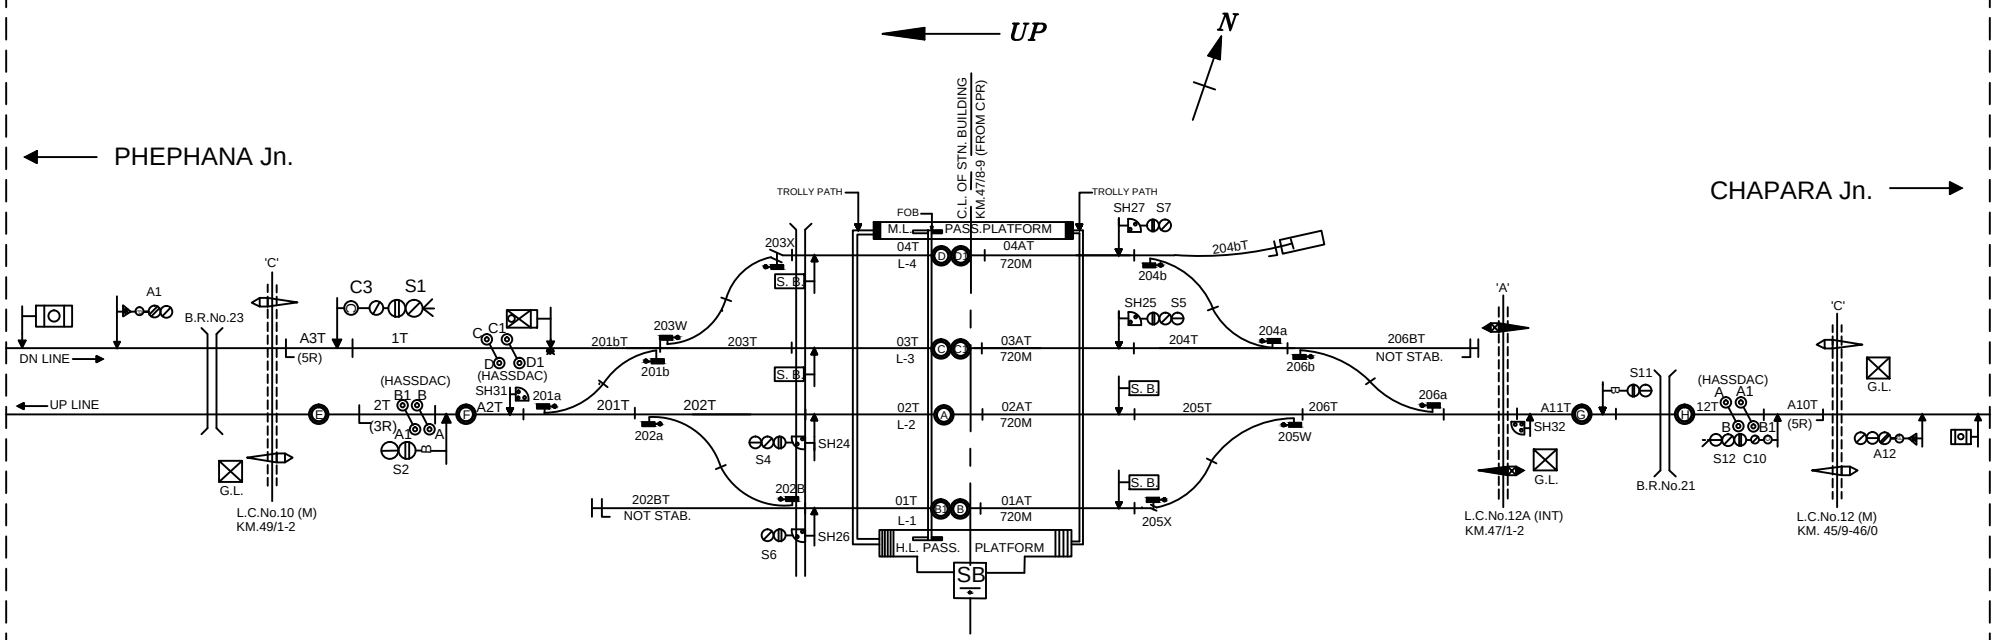

NOTE-

1. GAUGE - B.G.
2. CLASS - B
3. STANDARD OF INTERLOCKING - II(R) E.I.
4. BLOCK WORKING -
   i. BPAC USING BLOCK PANEL WITH UFSBI ON DOUBLE LINE SECTION SAHATWAR - BANSDIH ROAD
   ii BPAC USING BLOCK PANEL WITH UFSBI ON SINGLE LINE SECTION SAHATWAR - REOTI

NOT TO SCALE BASED ON R.D.No. DY.CSTE/CON/BSB/2021(RD)/24 ALT- NILL

MINIATURE PLAN

SAHATWAR

(STW)

PRODUCED BY AN AUTODESK EDUCATIONAL PRODUCT