PRODUCED BY AN AUTODESK EDUCATIONAL PRODUCT

NORTH EASTERN RAILWAY

VARANASI DIVISION

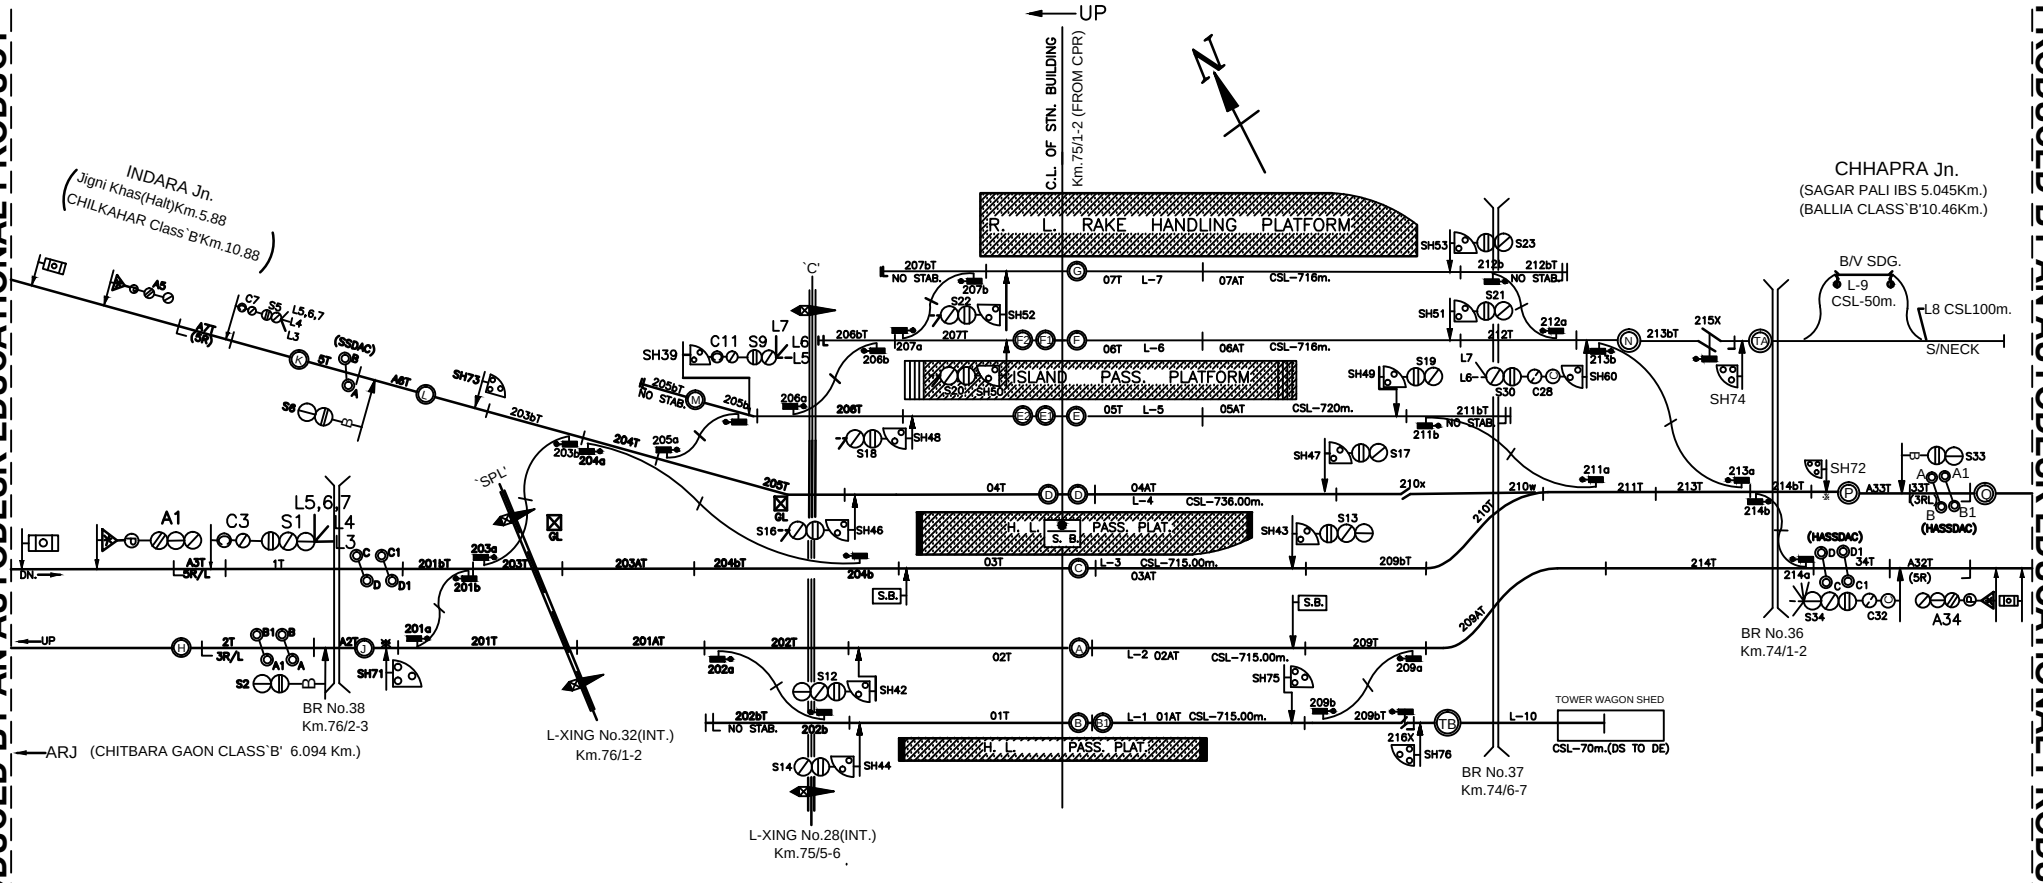

NOTE-
1. GAUGE - B.G.
2. CLASS - B
3. STANDARD OF INTERLOCKING - II-R
4. BLOCK WORKING -
   i. LOCK & BLOCK INSTT. AND IBS WITH A/C DOUBLE LINE SECTION PHEPHANA - BALLIA
   ii BLOCK PANEL USING BPAC WITH UFSBI ON DOUBLE LINE SECTION PHEPHANA - CHITBADAGAON
   iii BLOCK PANEL USING BPAC WITH UFSBI ON SINGLE LINE SECTION PHEPHANA - CHILKAHAR.

NOT TO SCALE BASED ON R.D.No. DY.CSTE/CON./BSB/2022(RD)/5 ALT.- NILL

SUITABLE FOR 25 KV AC TRACTION

MINIATURE PLAN

PHEPHANA Jn.

(PEP)

PRODUCED BY AN AUTODESK EDUCATIONAL PRODUCT

PRODUCED BY AN AUTODESK EDUCATIONAL PRODUCT