PRODUCED BY AN AUTODESK EDUCATIONAL PRODUCT

NORTH EASTERN RAILWAY

VARANASI DIVISION

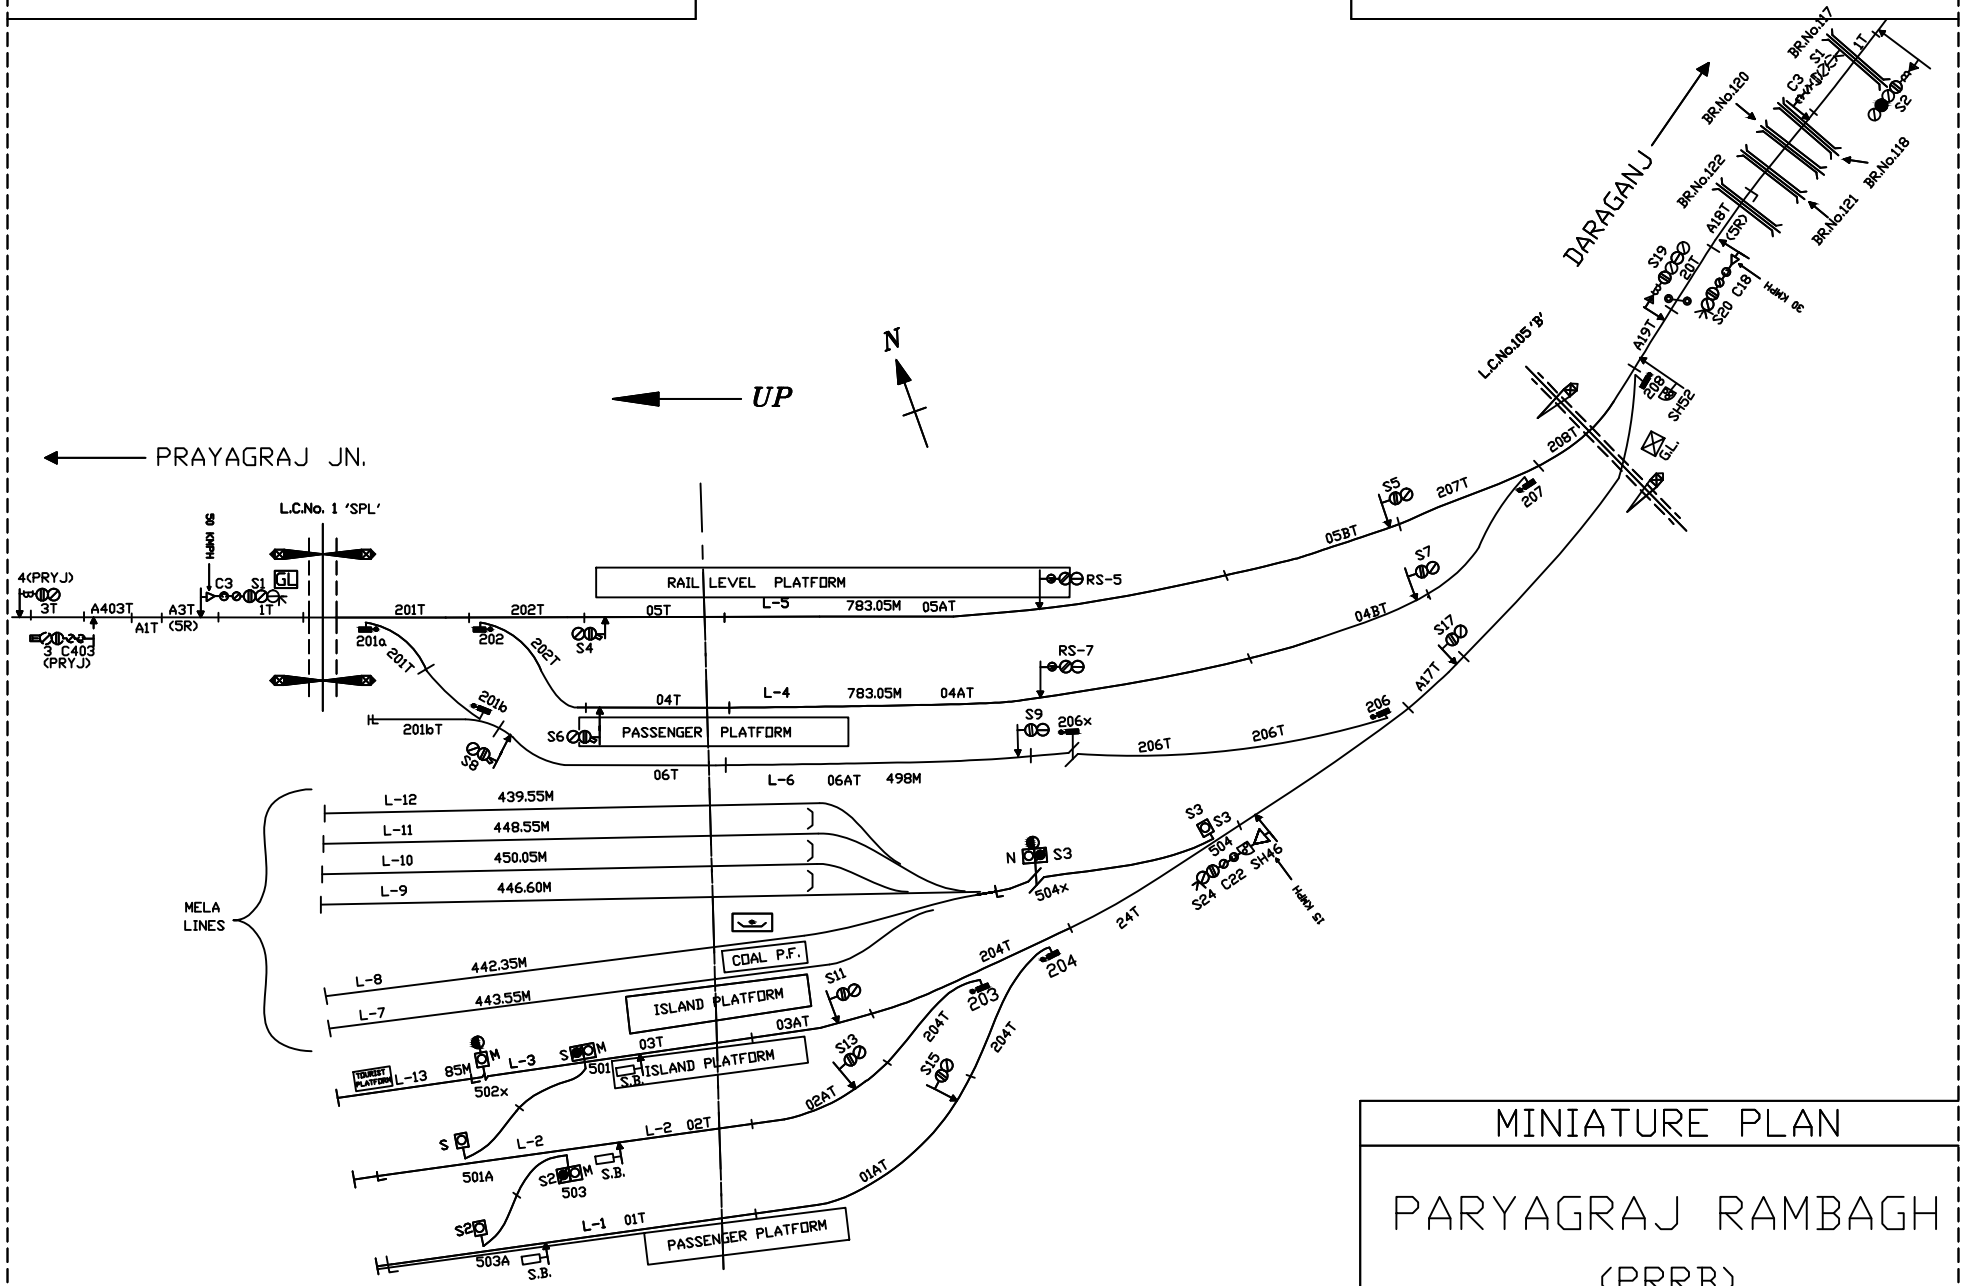

MINIATURE PLAN

PARYAGRAJ RAMBAGH

(PRRB)

NOT TO SCALE

BASED ON RD No. SrDSTE/BSB/2018(RD)/97 ALT-NILL

PRODUCED BY AN AUTODESK EDUCATIONAL PRODUCT

PRODUCED BY AN AUTODESK EDUCATIONAL PRODUCT

PRODUCED BY AN AUTODESK EDUCATIONAL PRODUCT